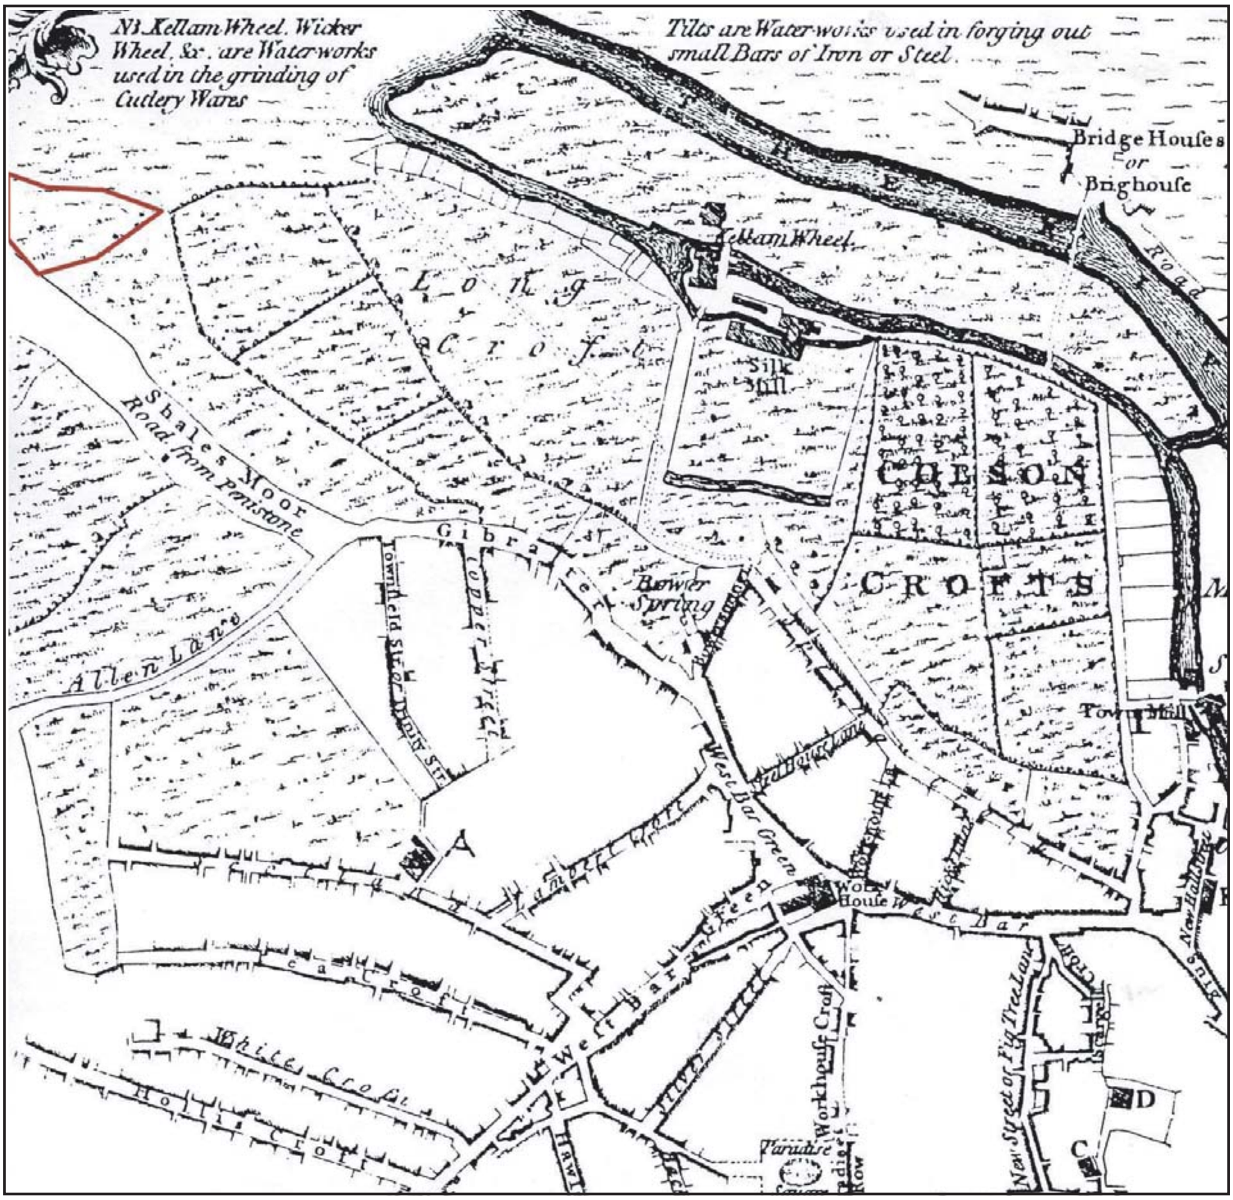

Reproduced from Ordnance Survey data with the permission of the controller of Her Majesty's Stationary Office.
Crown Copyright Licence No 50228A

ARCUS
R6 Riverside Block
Sheaf Bank Business Park,
Prospect Road
Sheffield S2 3EN.
Tel: 0114 2225106
Fax: 0114 2797158

N

Project: **Daisy Spring Works, Sheffield**

Title: **1771 Fairbank's map of Sheffield**

Scale: nts

NGR: SK: 3493 8817

Project: **936c**

Date: June 2008

Drawn: Jo Mincher

Illustration No: **9**