RACK ST. LATE 17th BUILDING LATER DEVELOPMENT

52

PLAN 4 17TH TENEMENTS AMALGAMATE
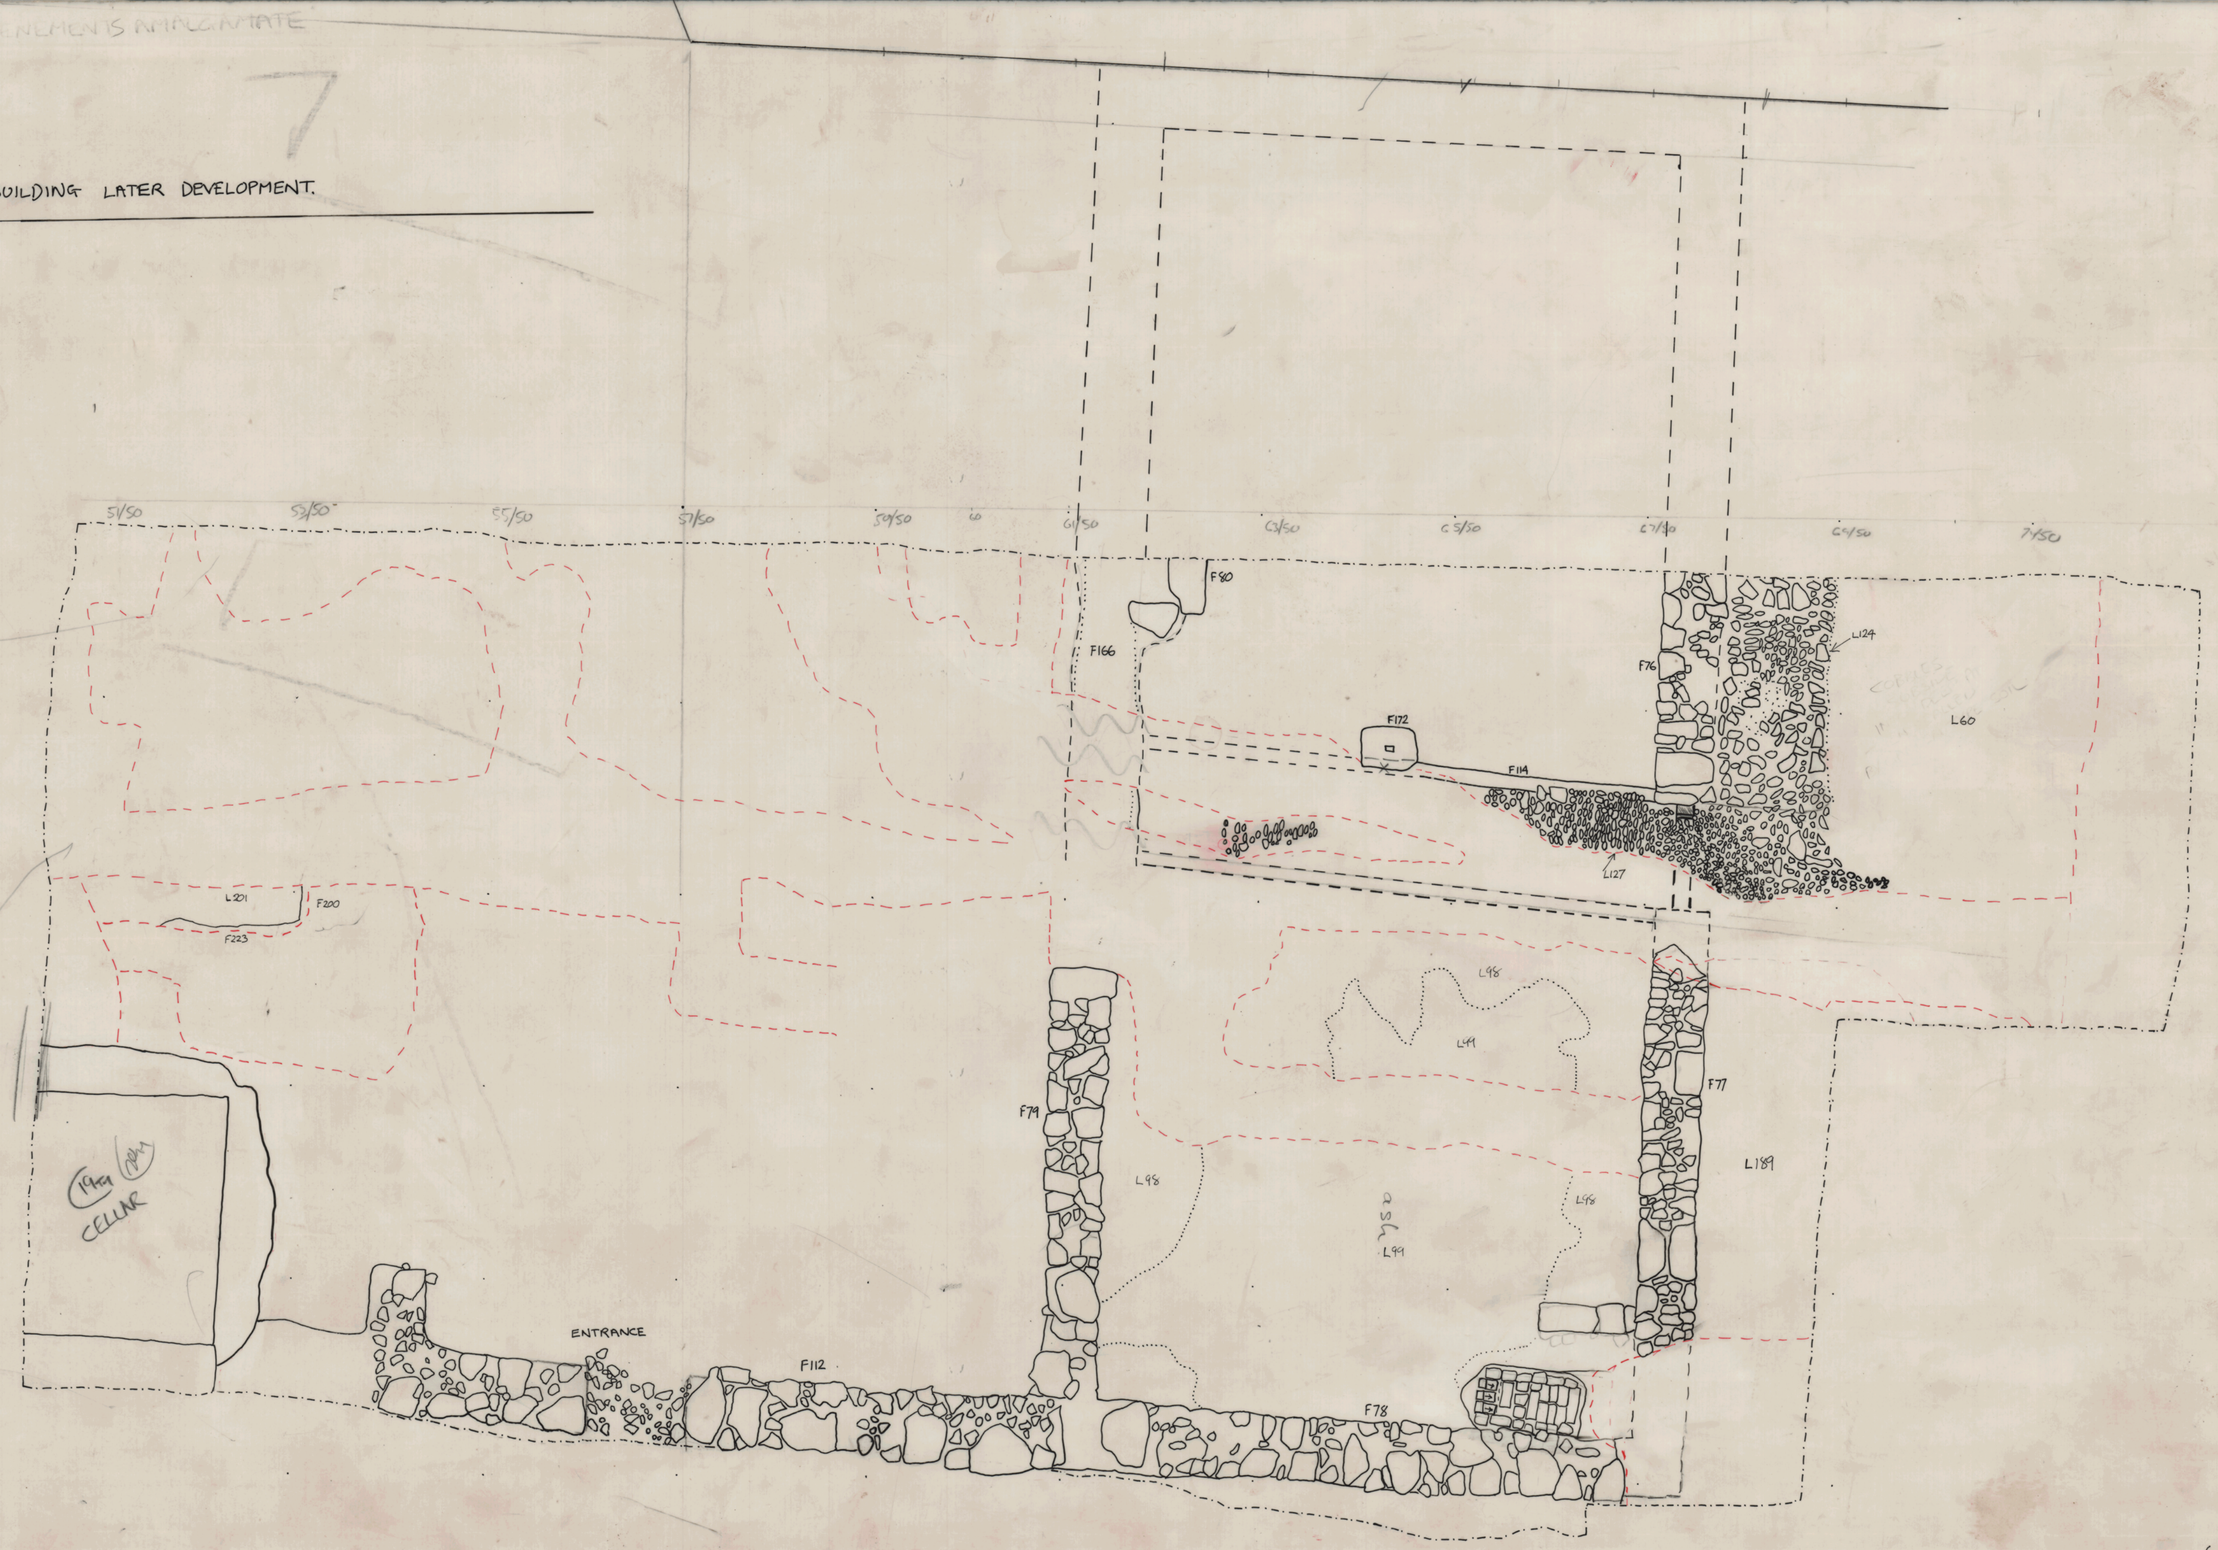
LATE 17TH BUILDING LATER DEVELOPMENT.