D28548

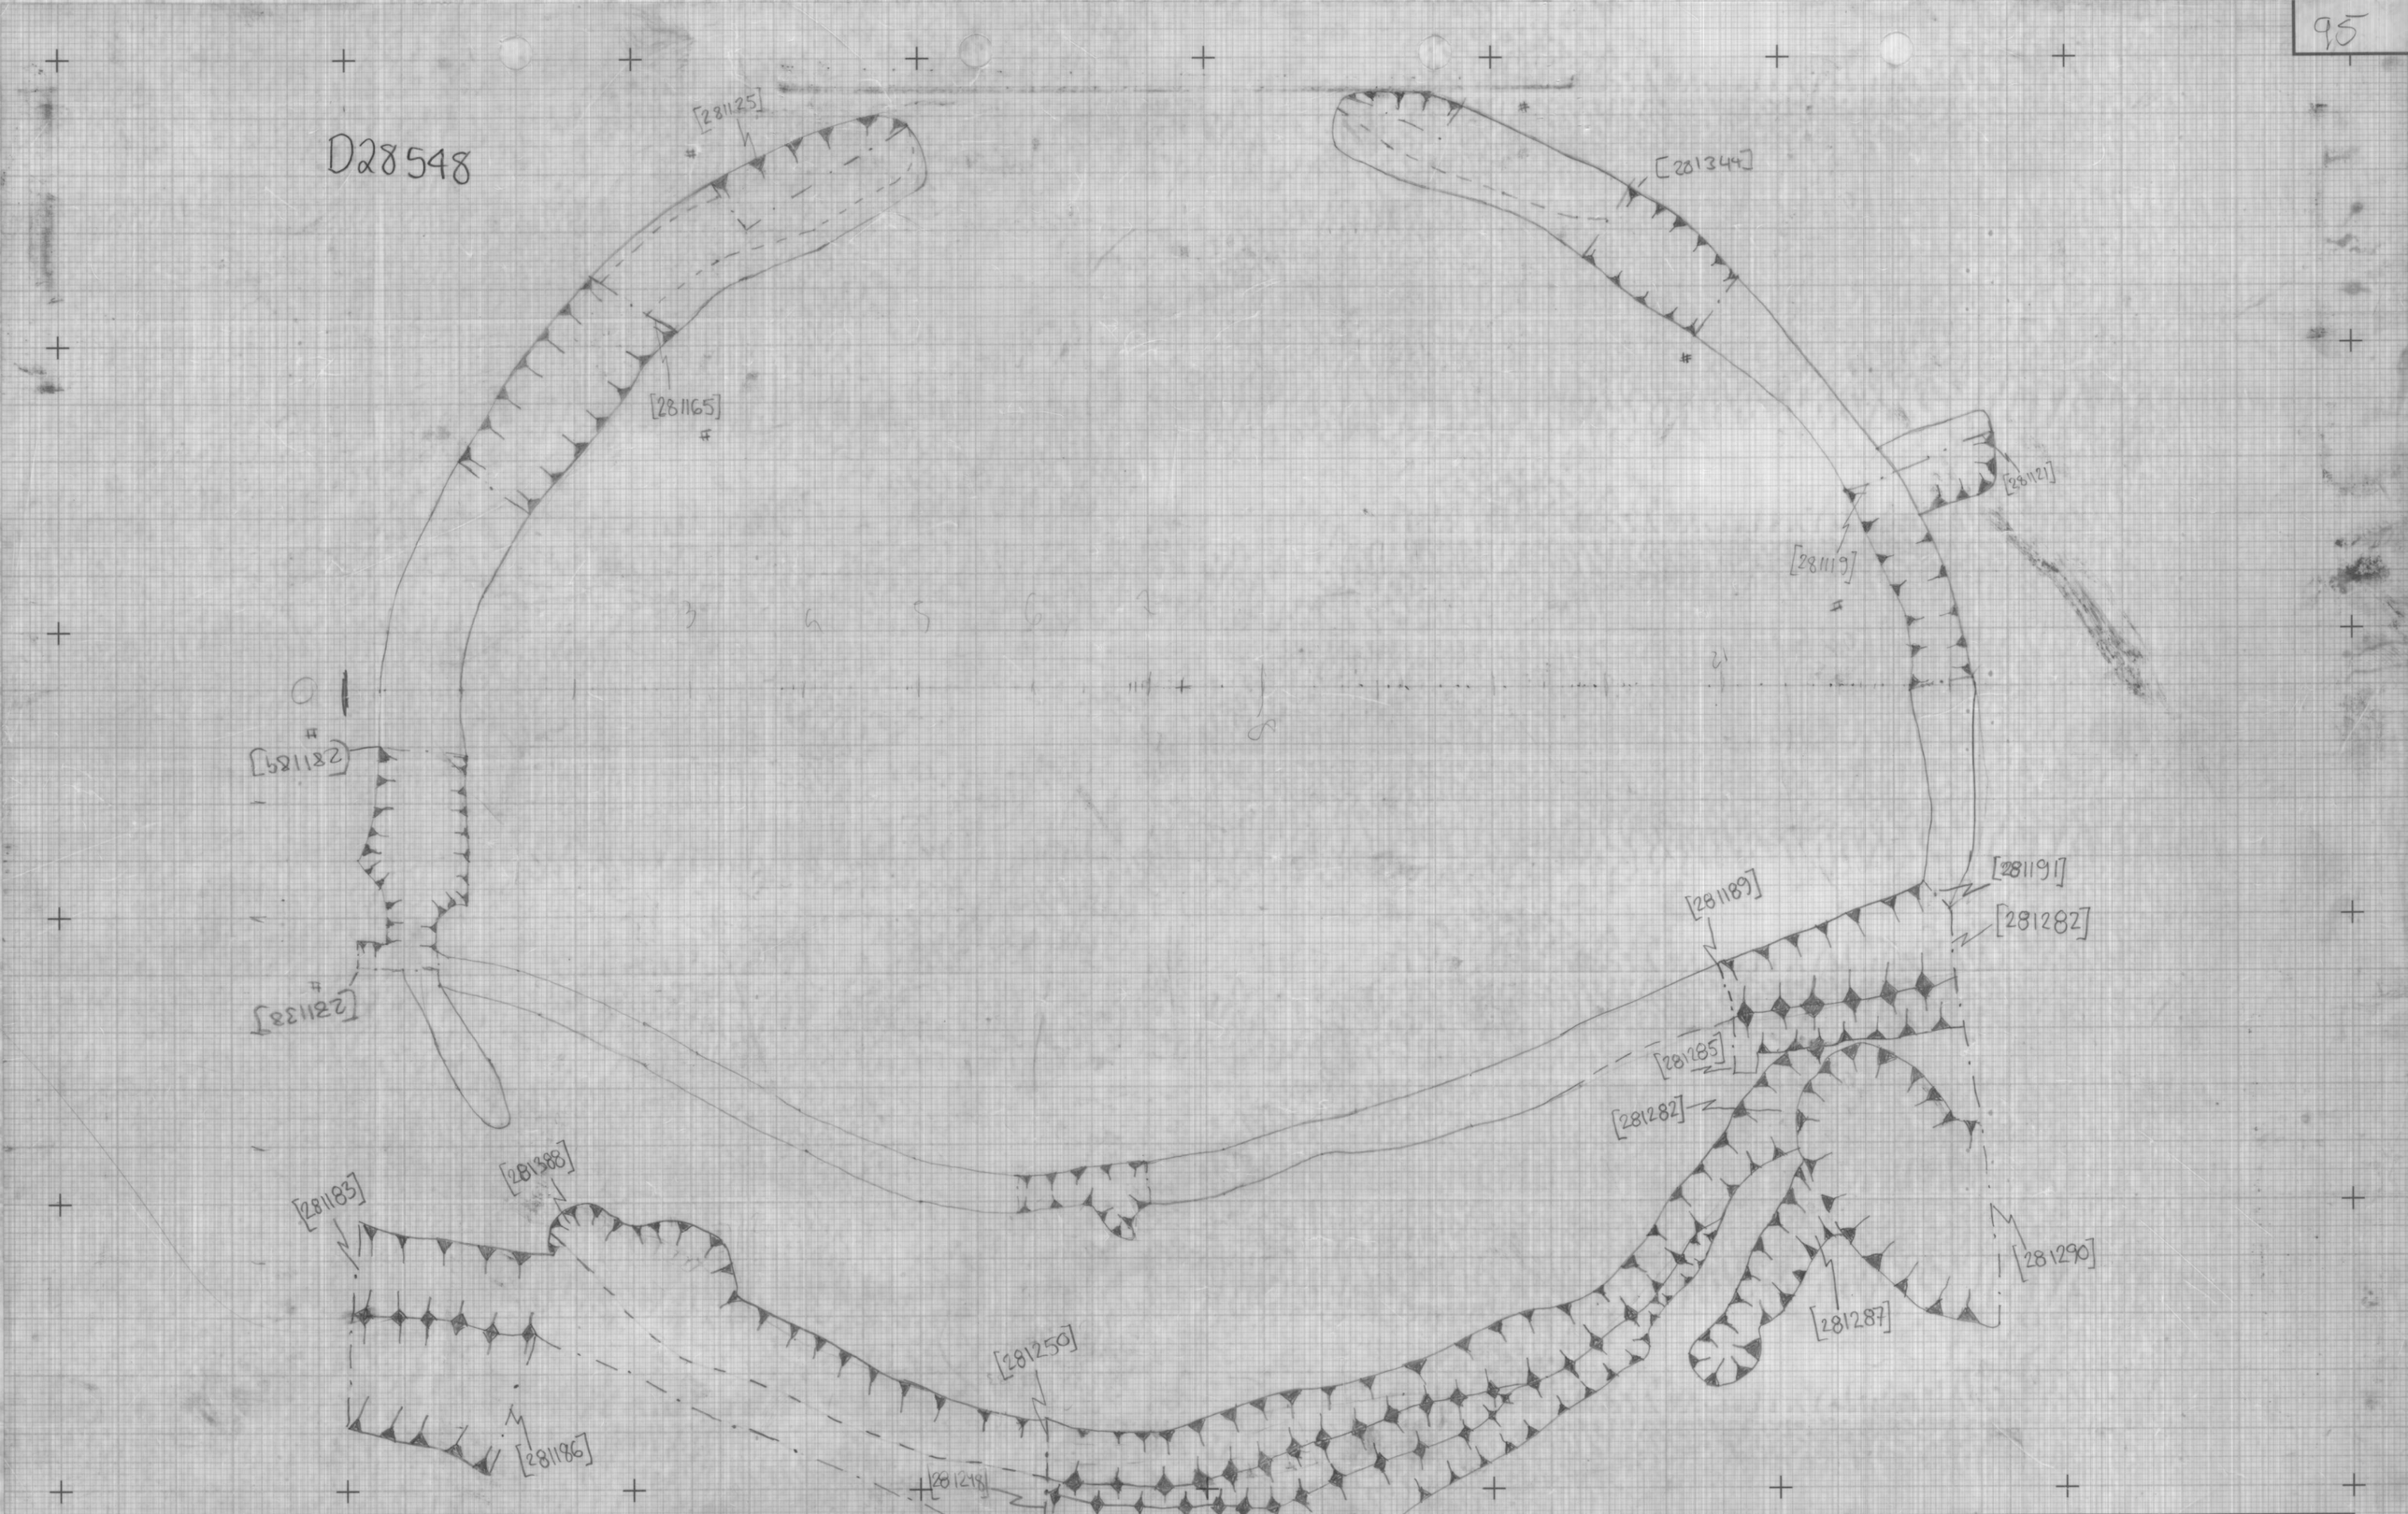

PLAN / SECTION NO.	DRAWN BY	DATE		NOTES	SITE	
95	AJL, ED, RA	6.11.17		281344 log 2 D28548	A14 mit TEA 28 Mainline	MOLA HEADLAND INFRASTRUCTURE
	CHECKED BY	SCALE 1:50				

Supplied by: printspecialsuk.com | Tel: 01925 283328