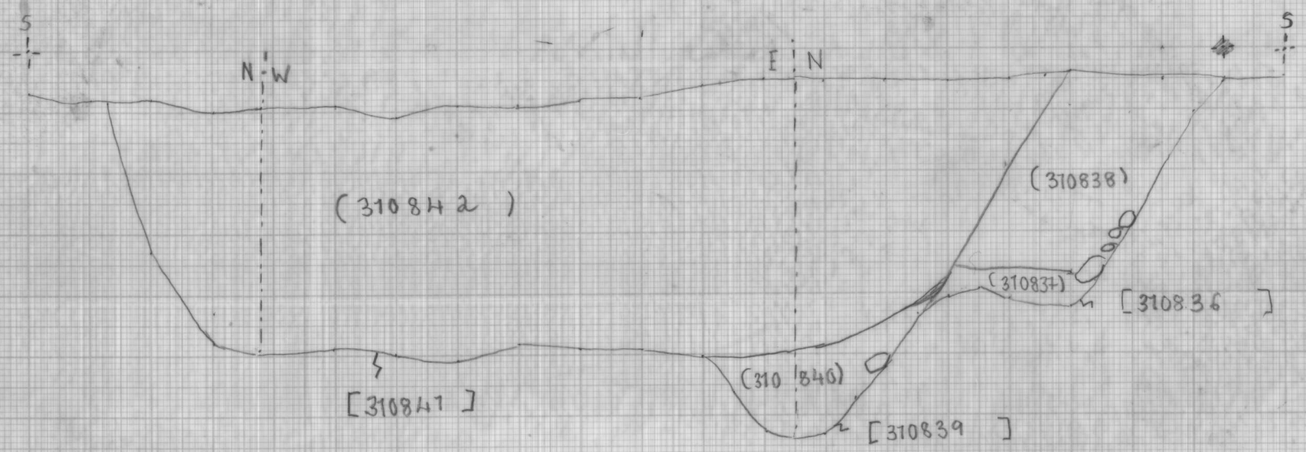

A14 TEA31
D# 31176
1:10
7/06/2018
DJG

Key
= Stone inclusions

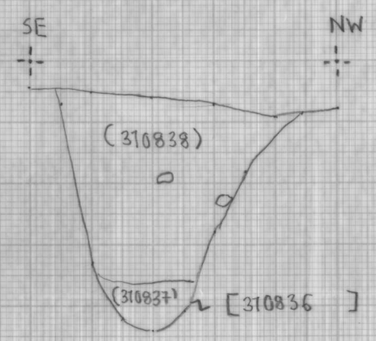

A14 TEA31
D# 31177
1:10
7/06/2018
DJG

Key
= Stone inclusions

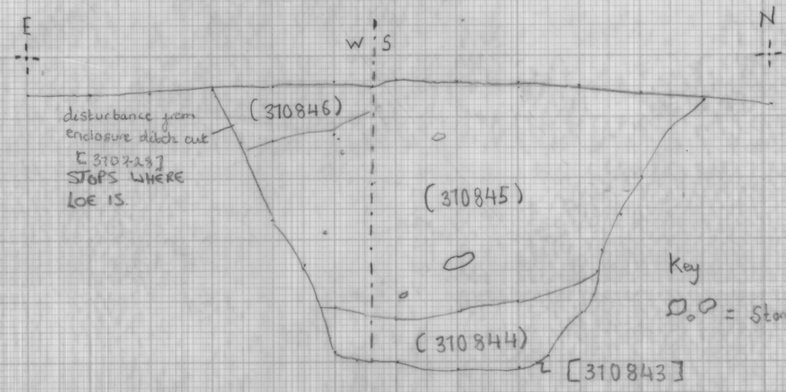

A14 TEA31
D# 31178
1:10
7/06/2018
DJG

Key
= Stone inclusions

~~PLAN~~/SECTION NO.	DRAWN BY DJG	DATE 7/6/18,		NOTES D# 31176, 31177, 31178	SITE A14 TEA31	MOLA HEADLAND INFRASTRUCTURE
	CHECKED BY	SCALE 1:10				

Supplied by: printspecialsuk.com | Tel: 01925 283328