16022

ALL FEATURES

PLAN 16022 PLAN of EAST END of TEA 16 JJM 29/11/16 SCALE 1:100

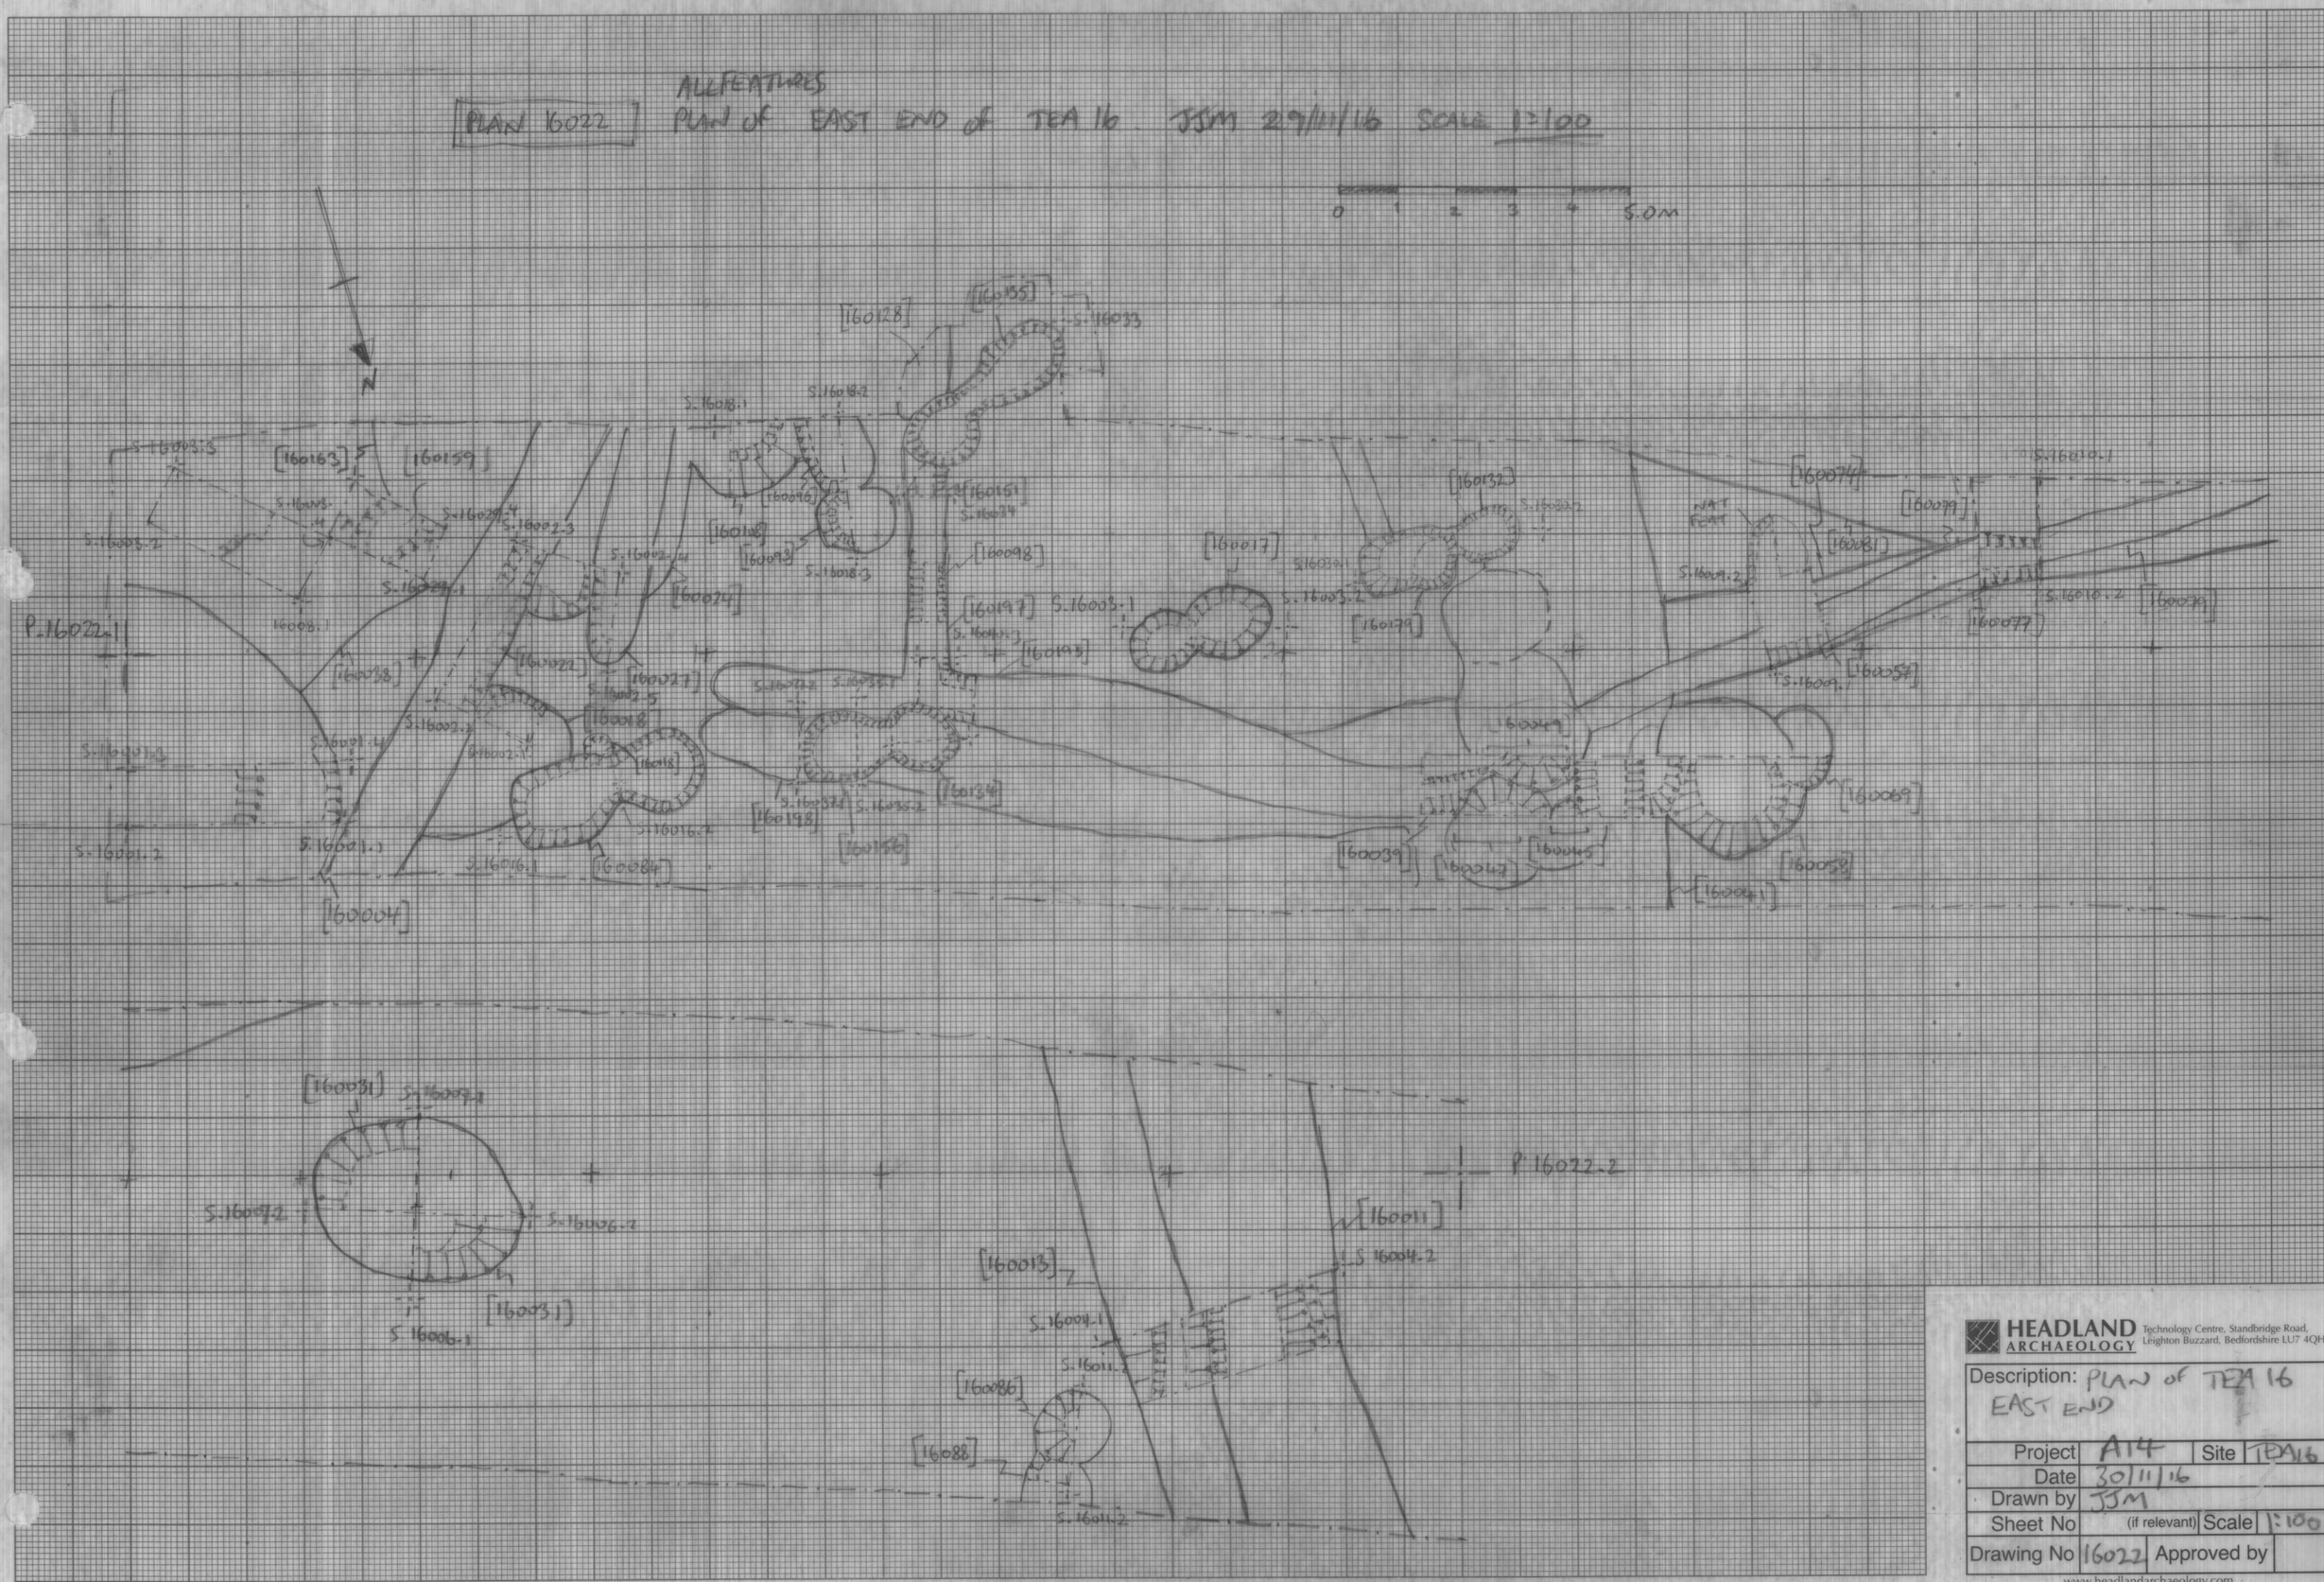

HEADLAND ARCHAEOLOGY Technology Centre, Standbridge Road, Leighton Buzzard, Bedfordshire LU7 4QH

Description: PLAN of TEA 16 EAST END			
Project	A14	Site	TEA16
Date	30/11/16		
Drawn by	JJM		
Sheet No	(if relevant)	Scale	1:100
Drawing No	16022	Approved by	

www.headlandarchaeology.com

Design Direct HO68 0800 013 2514