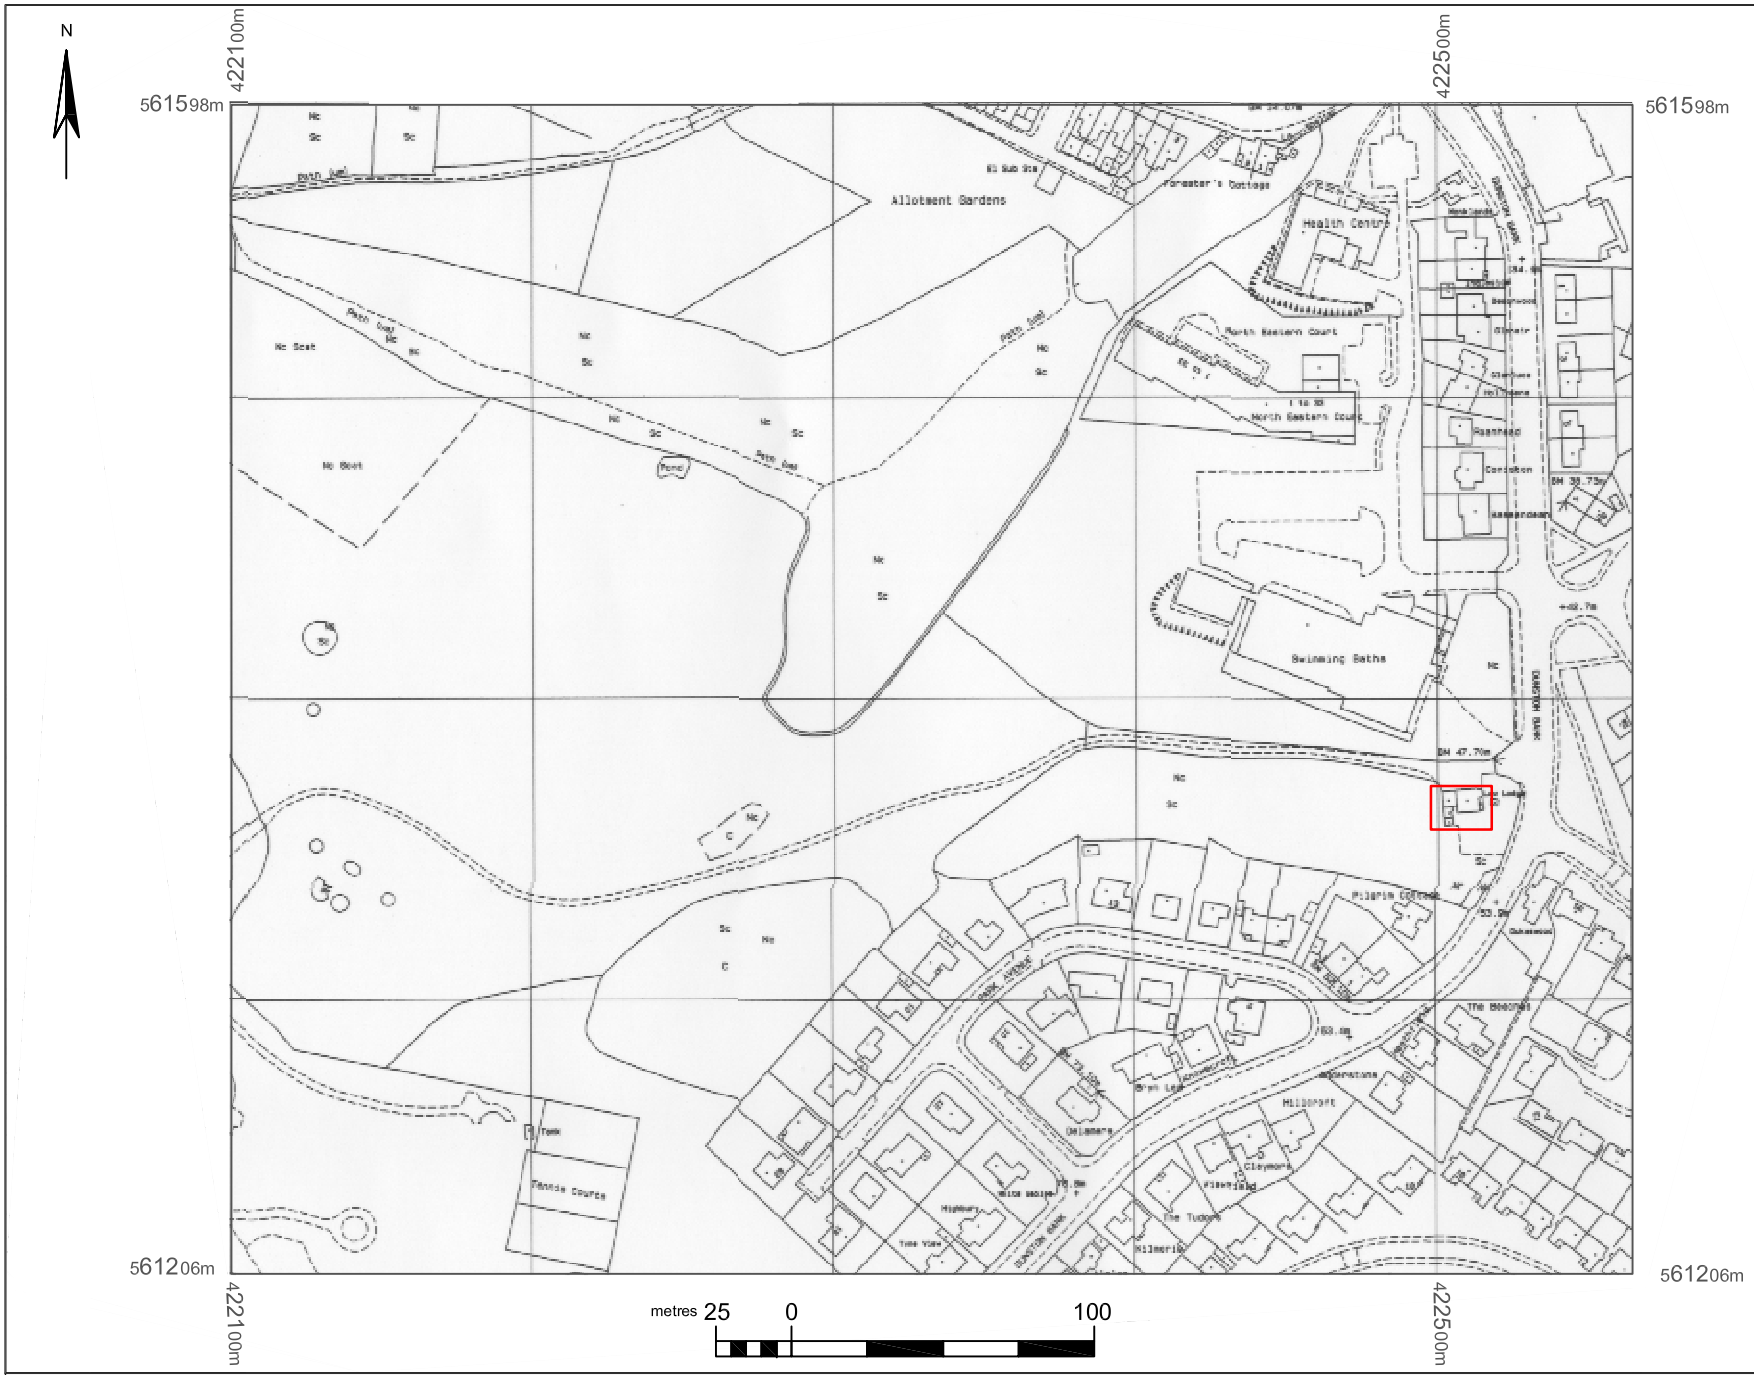

Archaeological Research Services Ltd
Daysh Building
University of Newcastle upon Tyne
Newcastle upon Tyne
NE1 7RU

Site Code: ARS 2/86
Drawing Ref: Report Fig. 2
Date: 19 Oct 2006
Drawn: CC
Scale: 1:2500 at A4

Title:

Report 2: Site Plan

Key:

Low Lodge

Notes:

Copyright/Licencing:
This drawing
© A.R.S. Ltd

Ordnance Survey data if applicable
© Crown Copyright, all rights reserved reproduced with permission. Licence No. 100045420