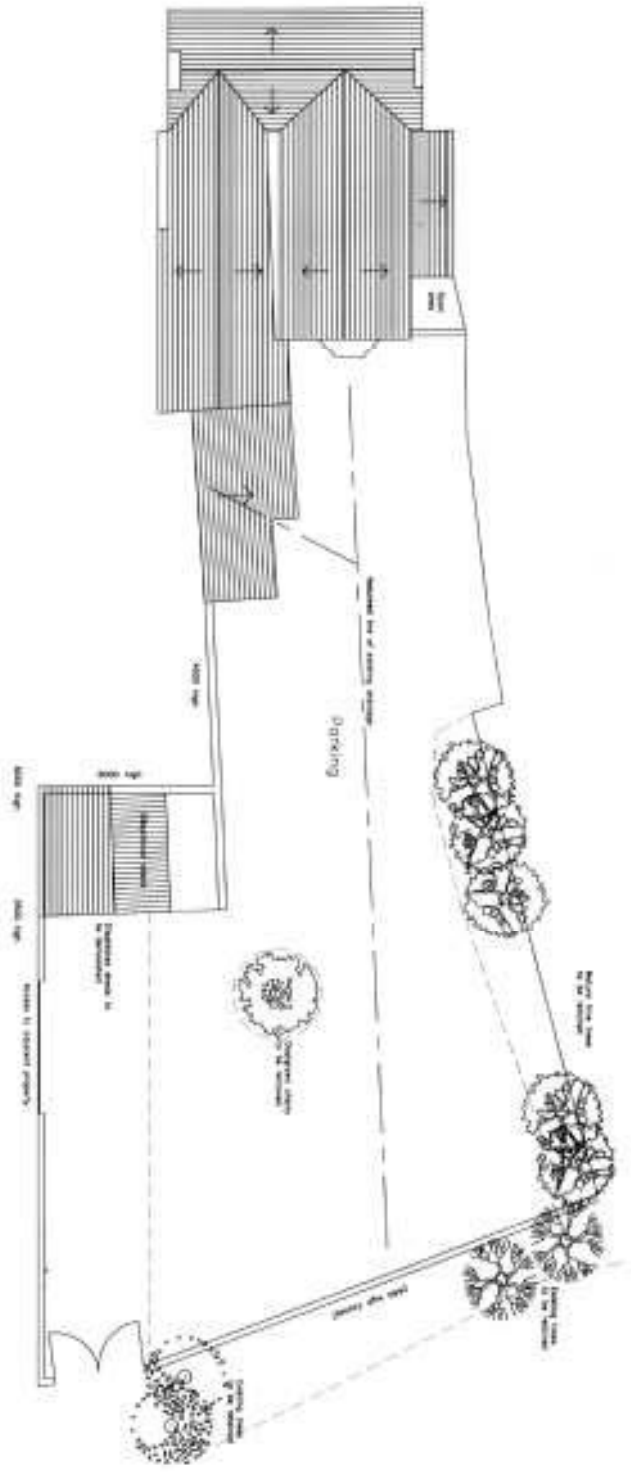

Existing Site Plan

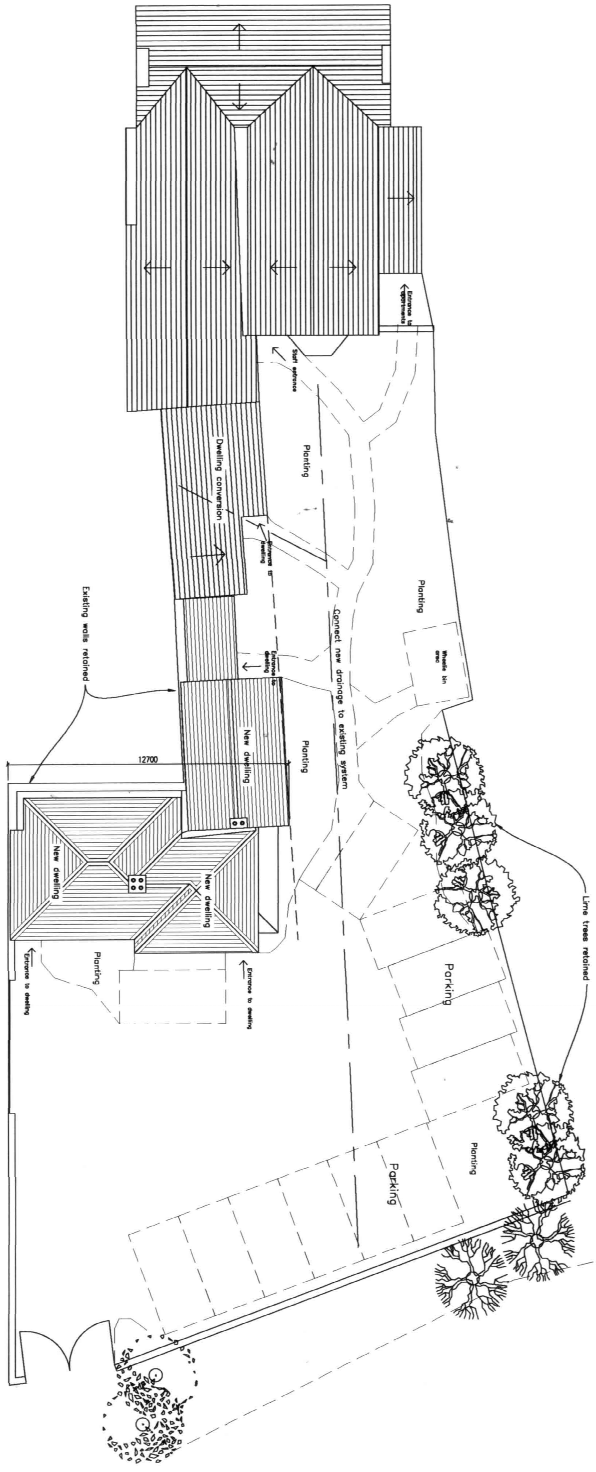

Proposed Site Plan

North Pennines Archaeology Ltd 2008	PROJECT: Land at No. 4 Market Place, Bishop Auckland, Co. Durham SCALE: 1:350 at A4 REPORT No: CP 726/08 CLIENT: Jomast Developments DRAWN BY: CP DATE: July 2008	N

KEY:

Figure 8 : Existing Site Plan and Proposed Site Plan (after Jomast Developments)