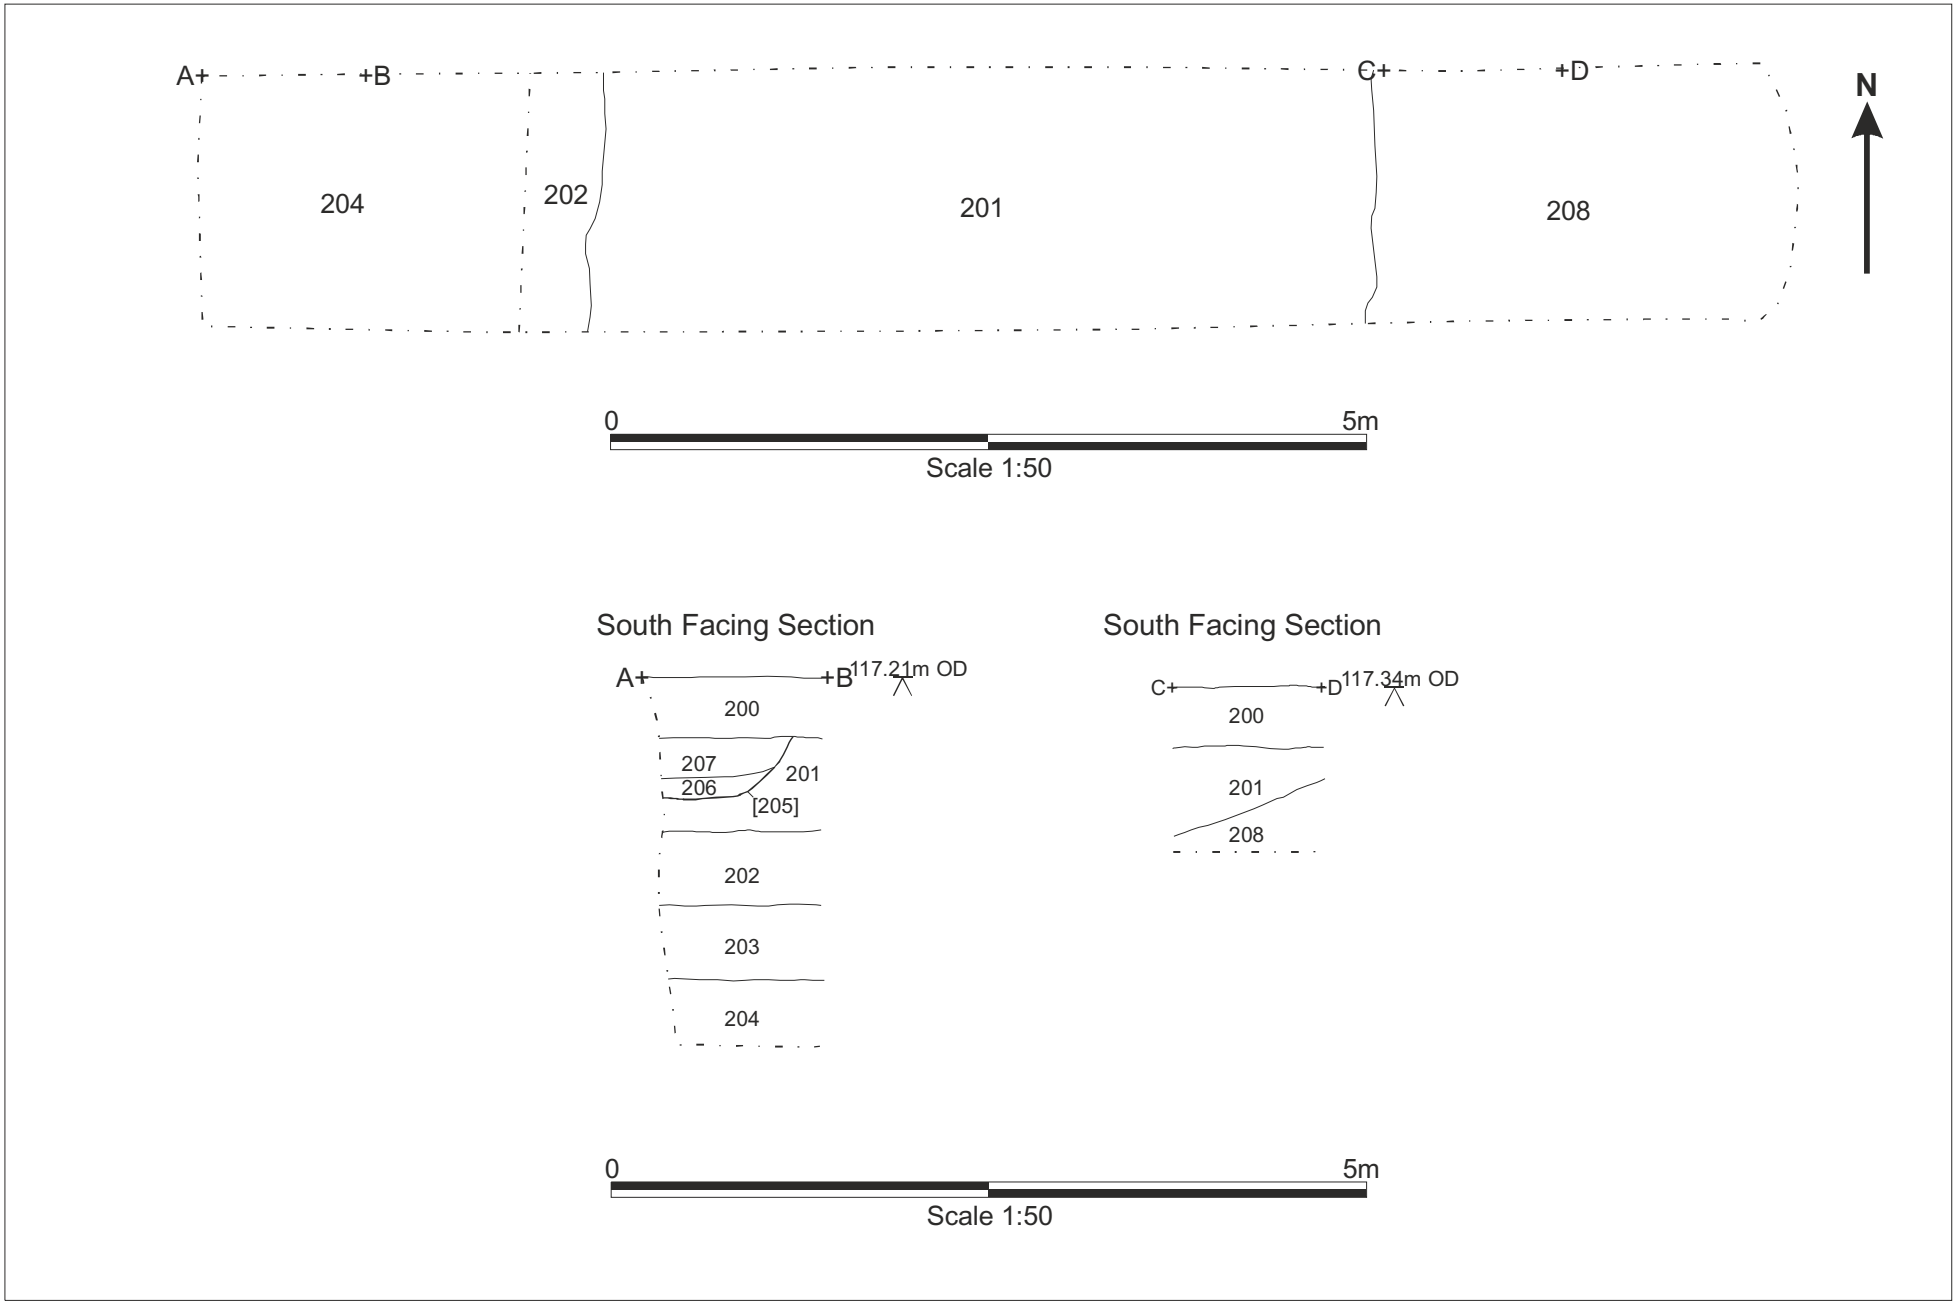

Figure 4: Trench 2 plan and sections at scale 1:50