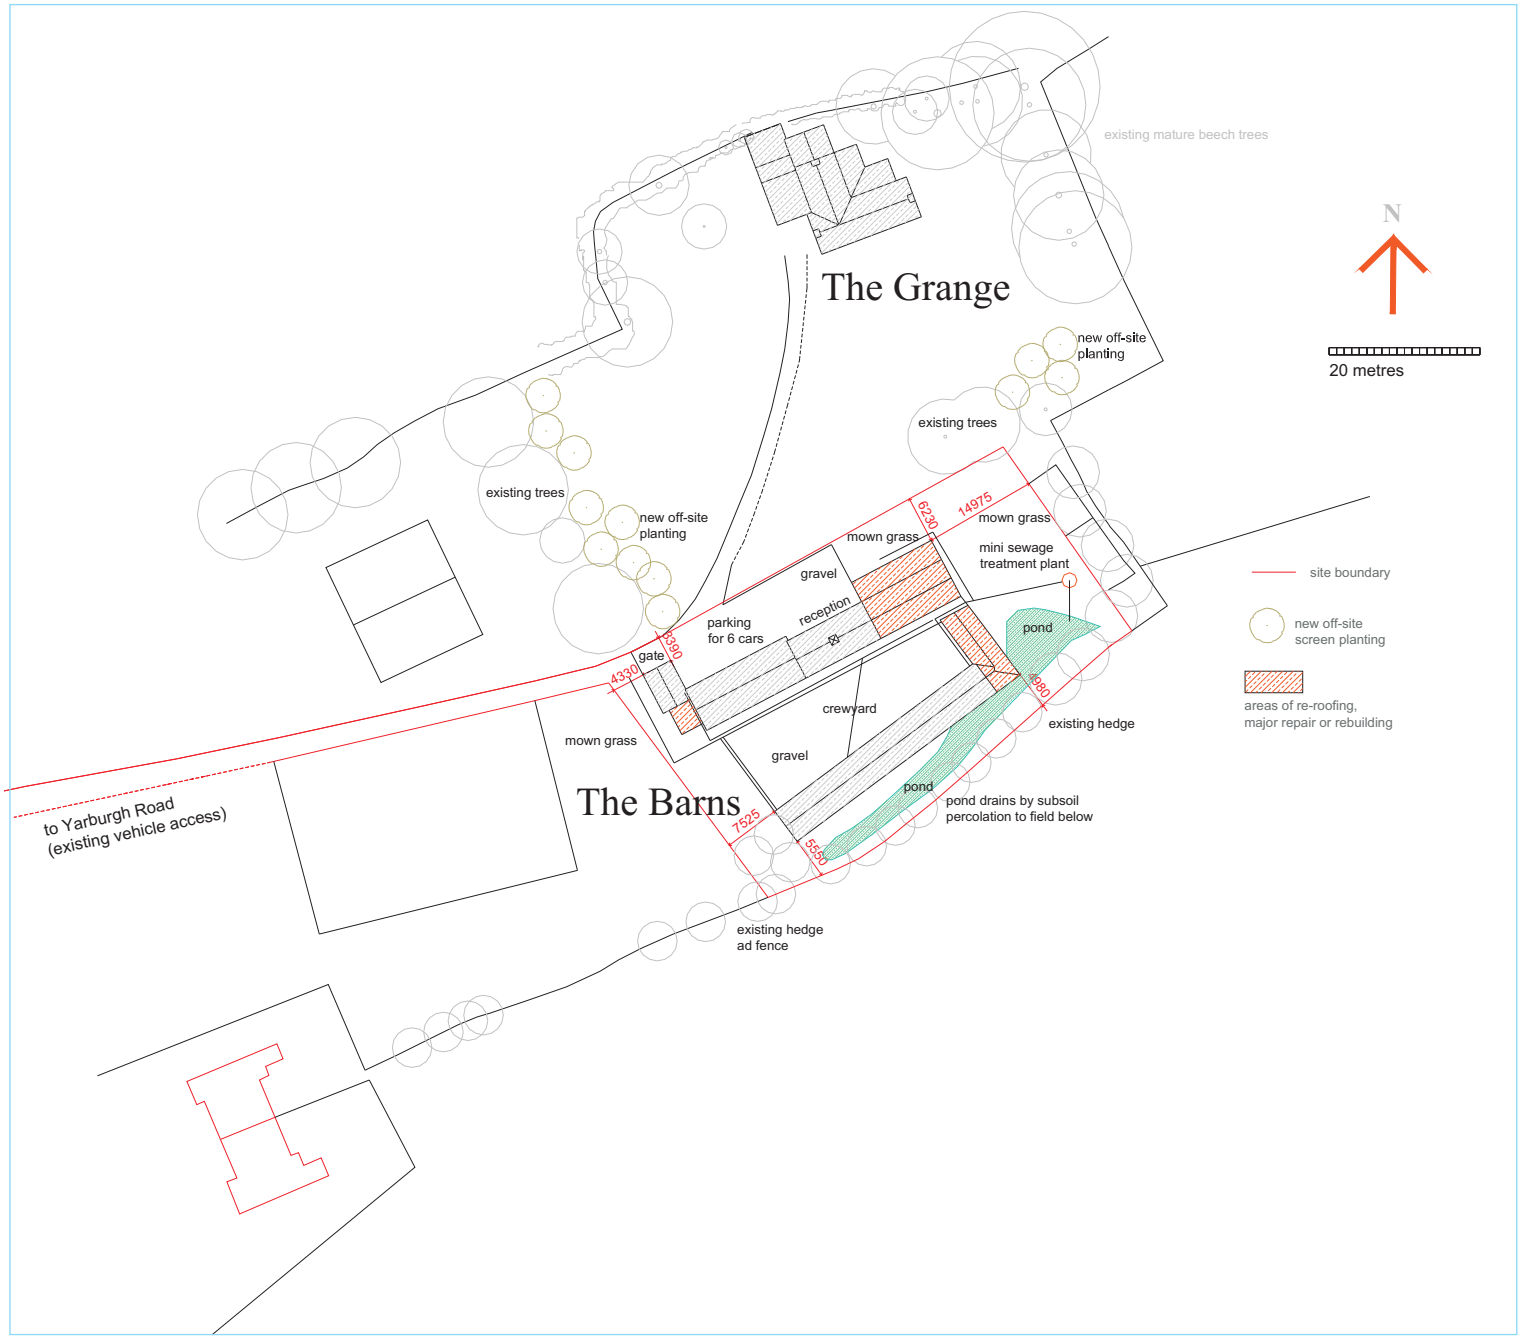

Figure 2: Proposed development plan (scale 1:1000)