Key reference plan of barn.

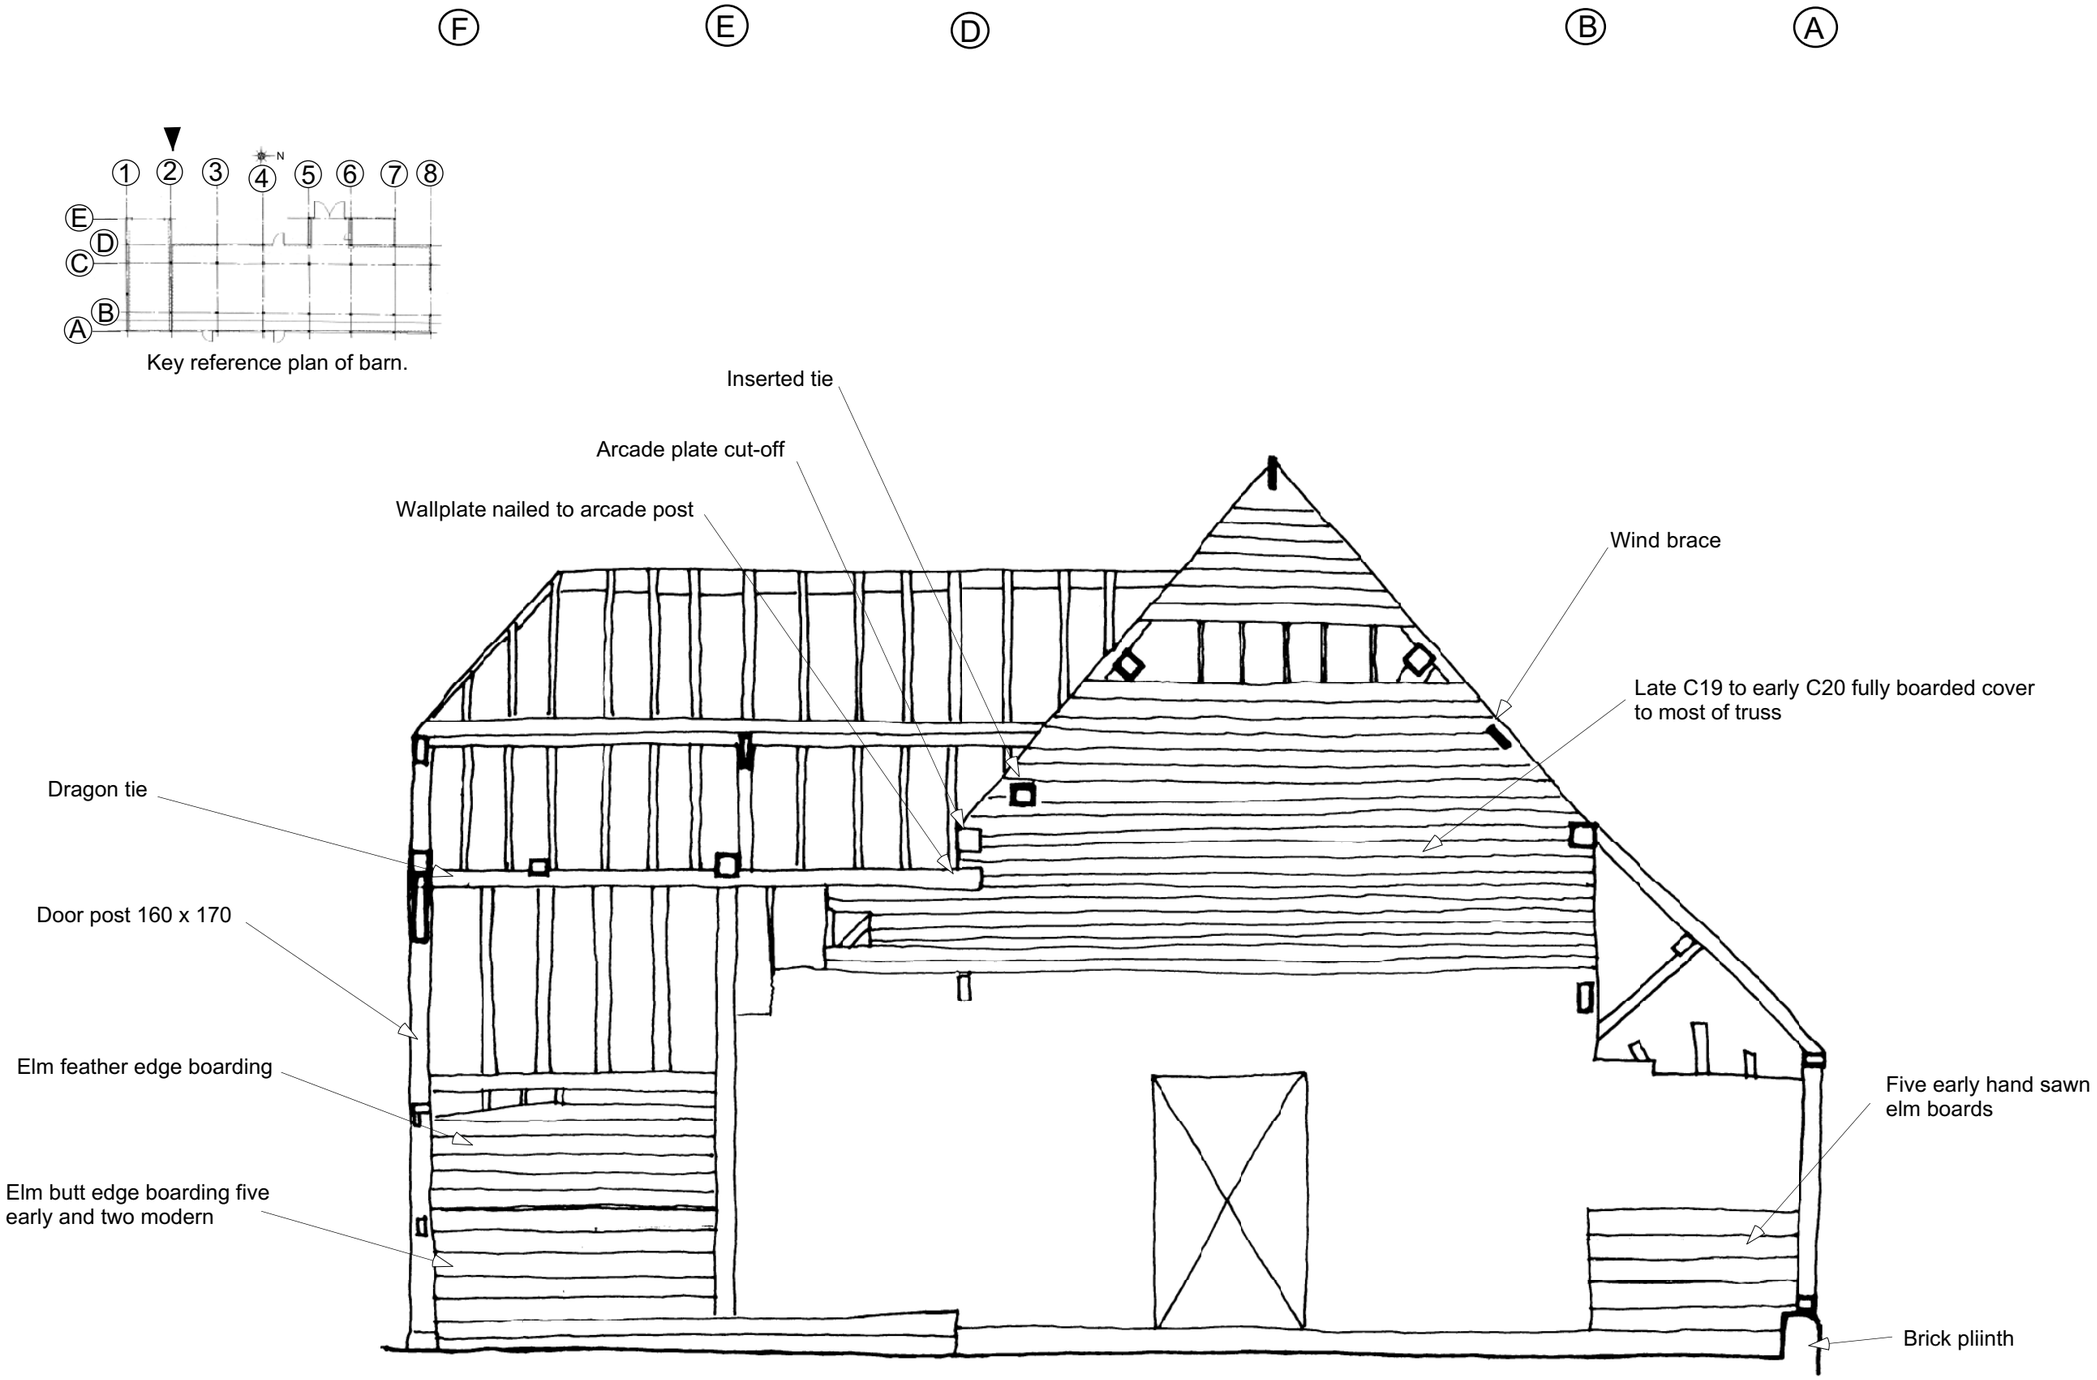


Truss 2 from south and midstrey wall from inside. Bay 1 F-A

ShenfieldHall07S/2