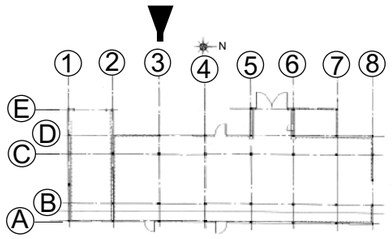

Key reference plan of barn.

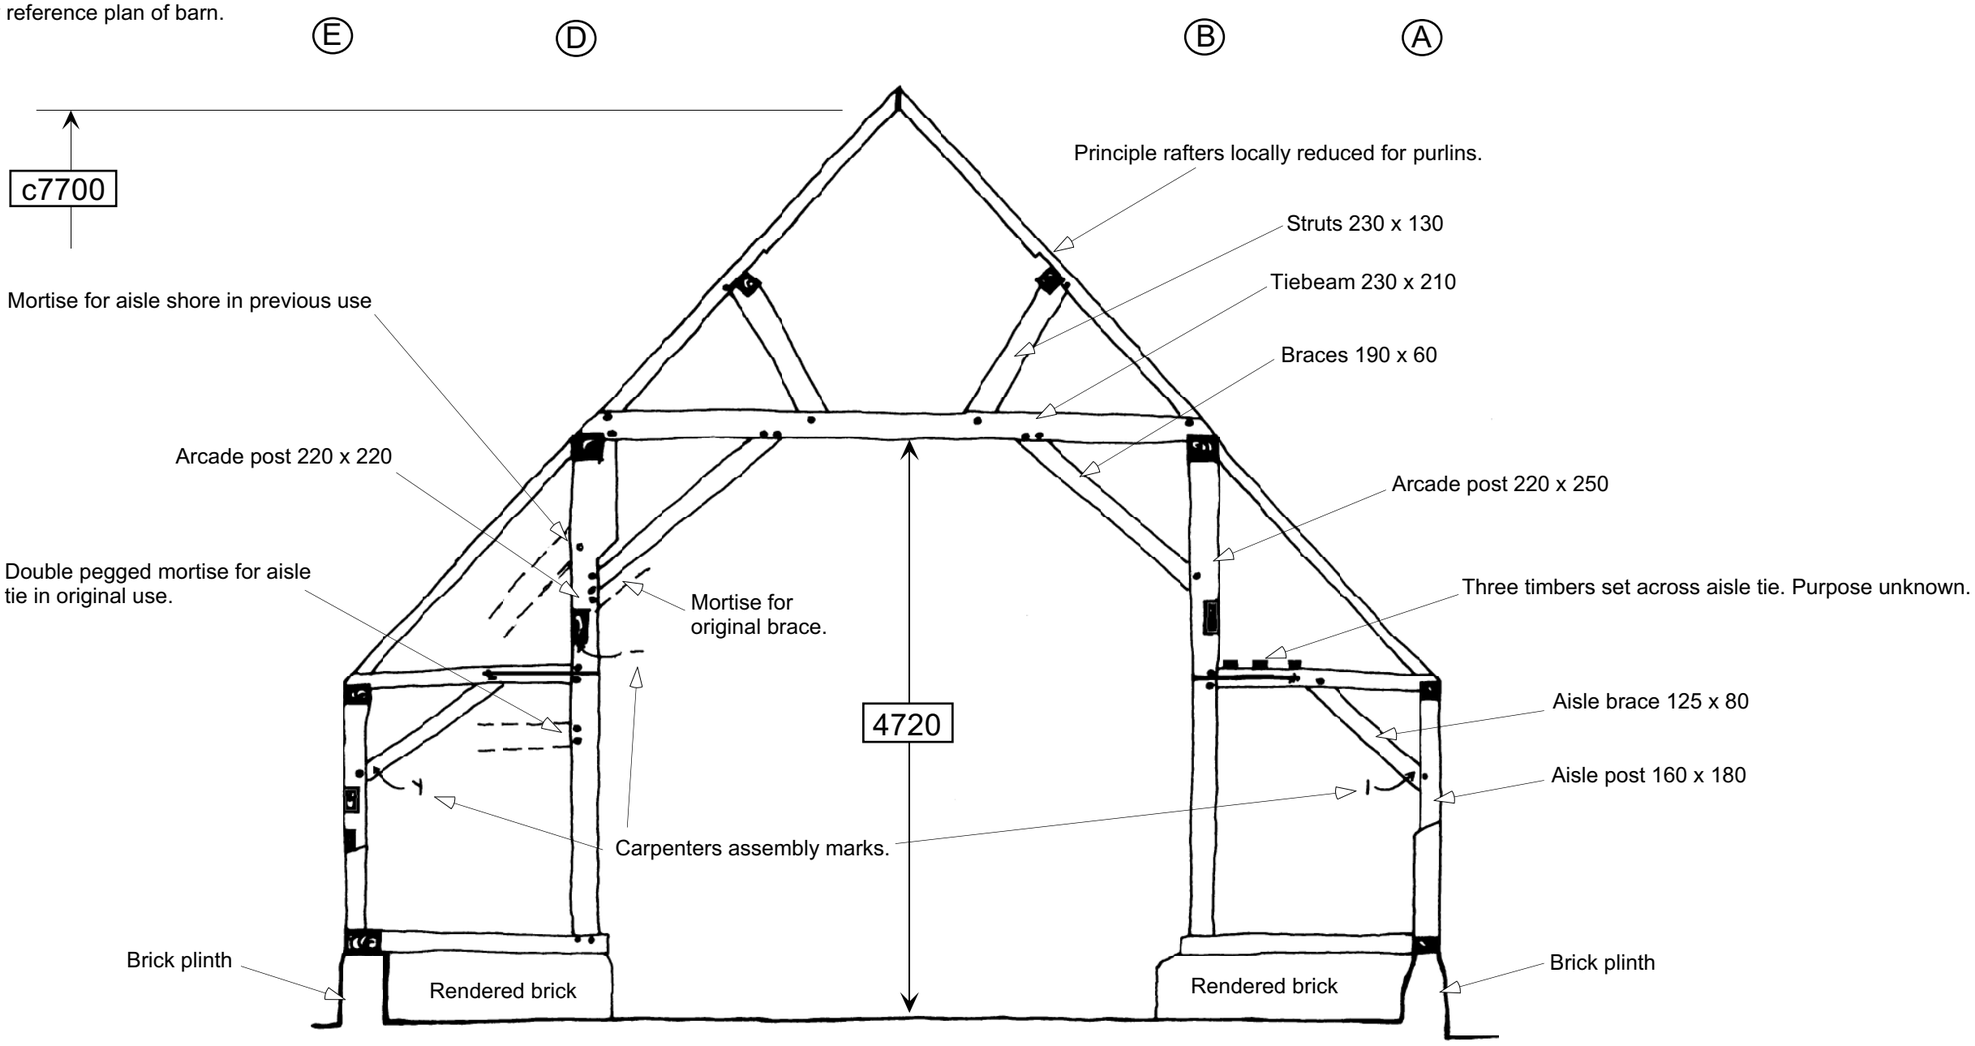

SCALE: 1:50.

Truss 3 from south and aisle frame on plinth wall. Bay 2 A-E