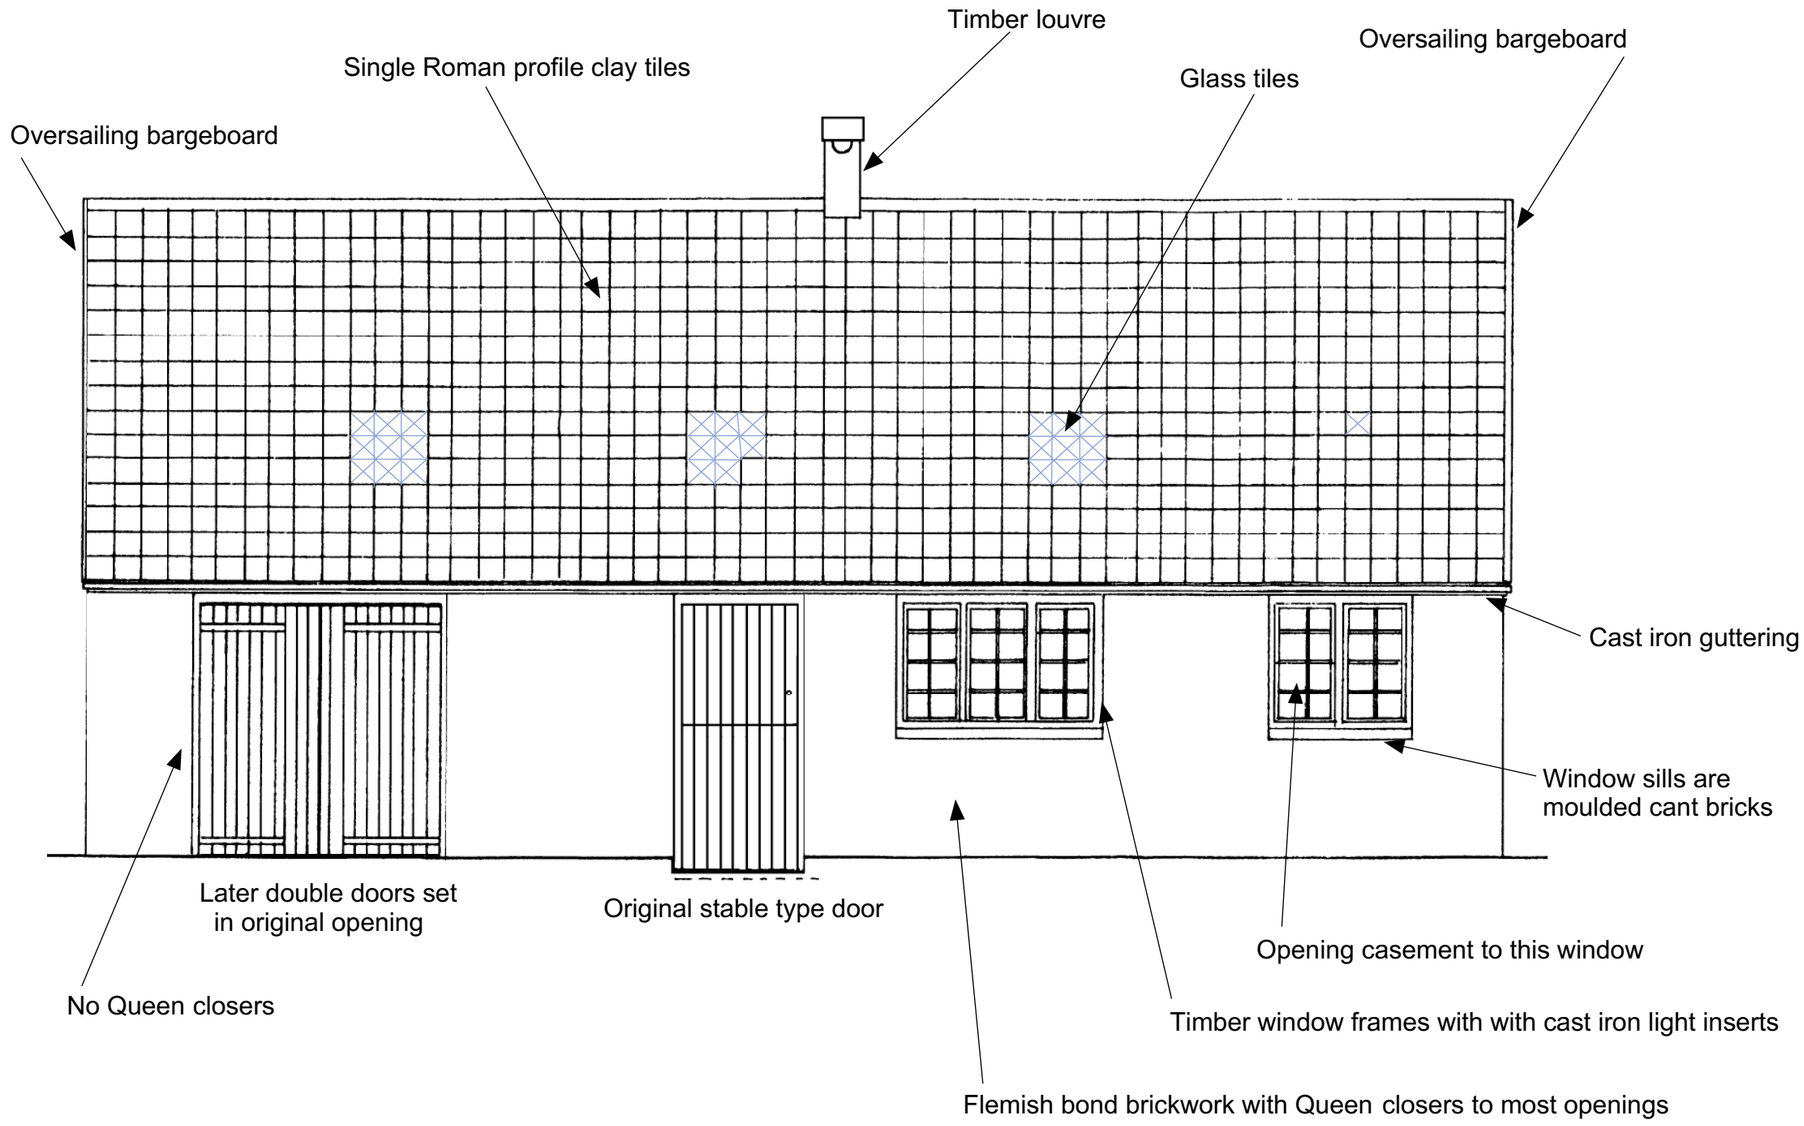

SOUTH FRONT ELEVATION