**Whitley House, Four Ash Hill, Baythorne End, Birdbrook. Essex.**

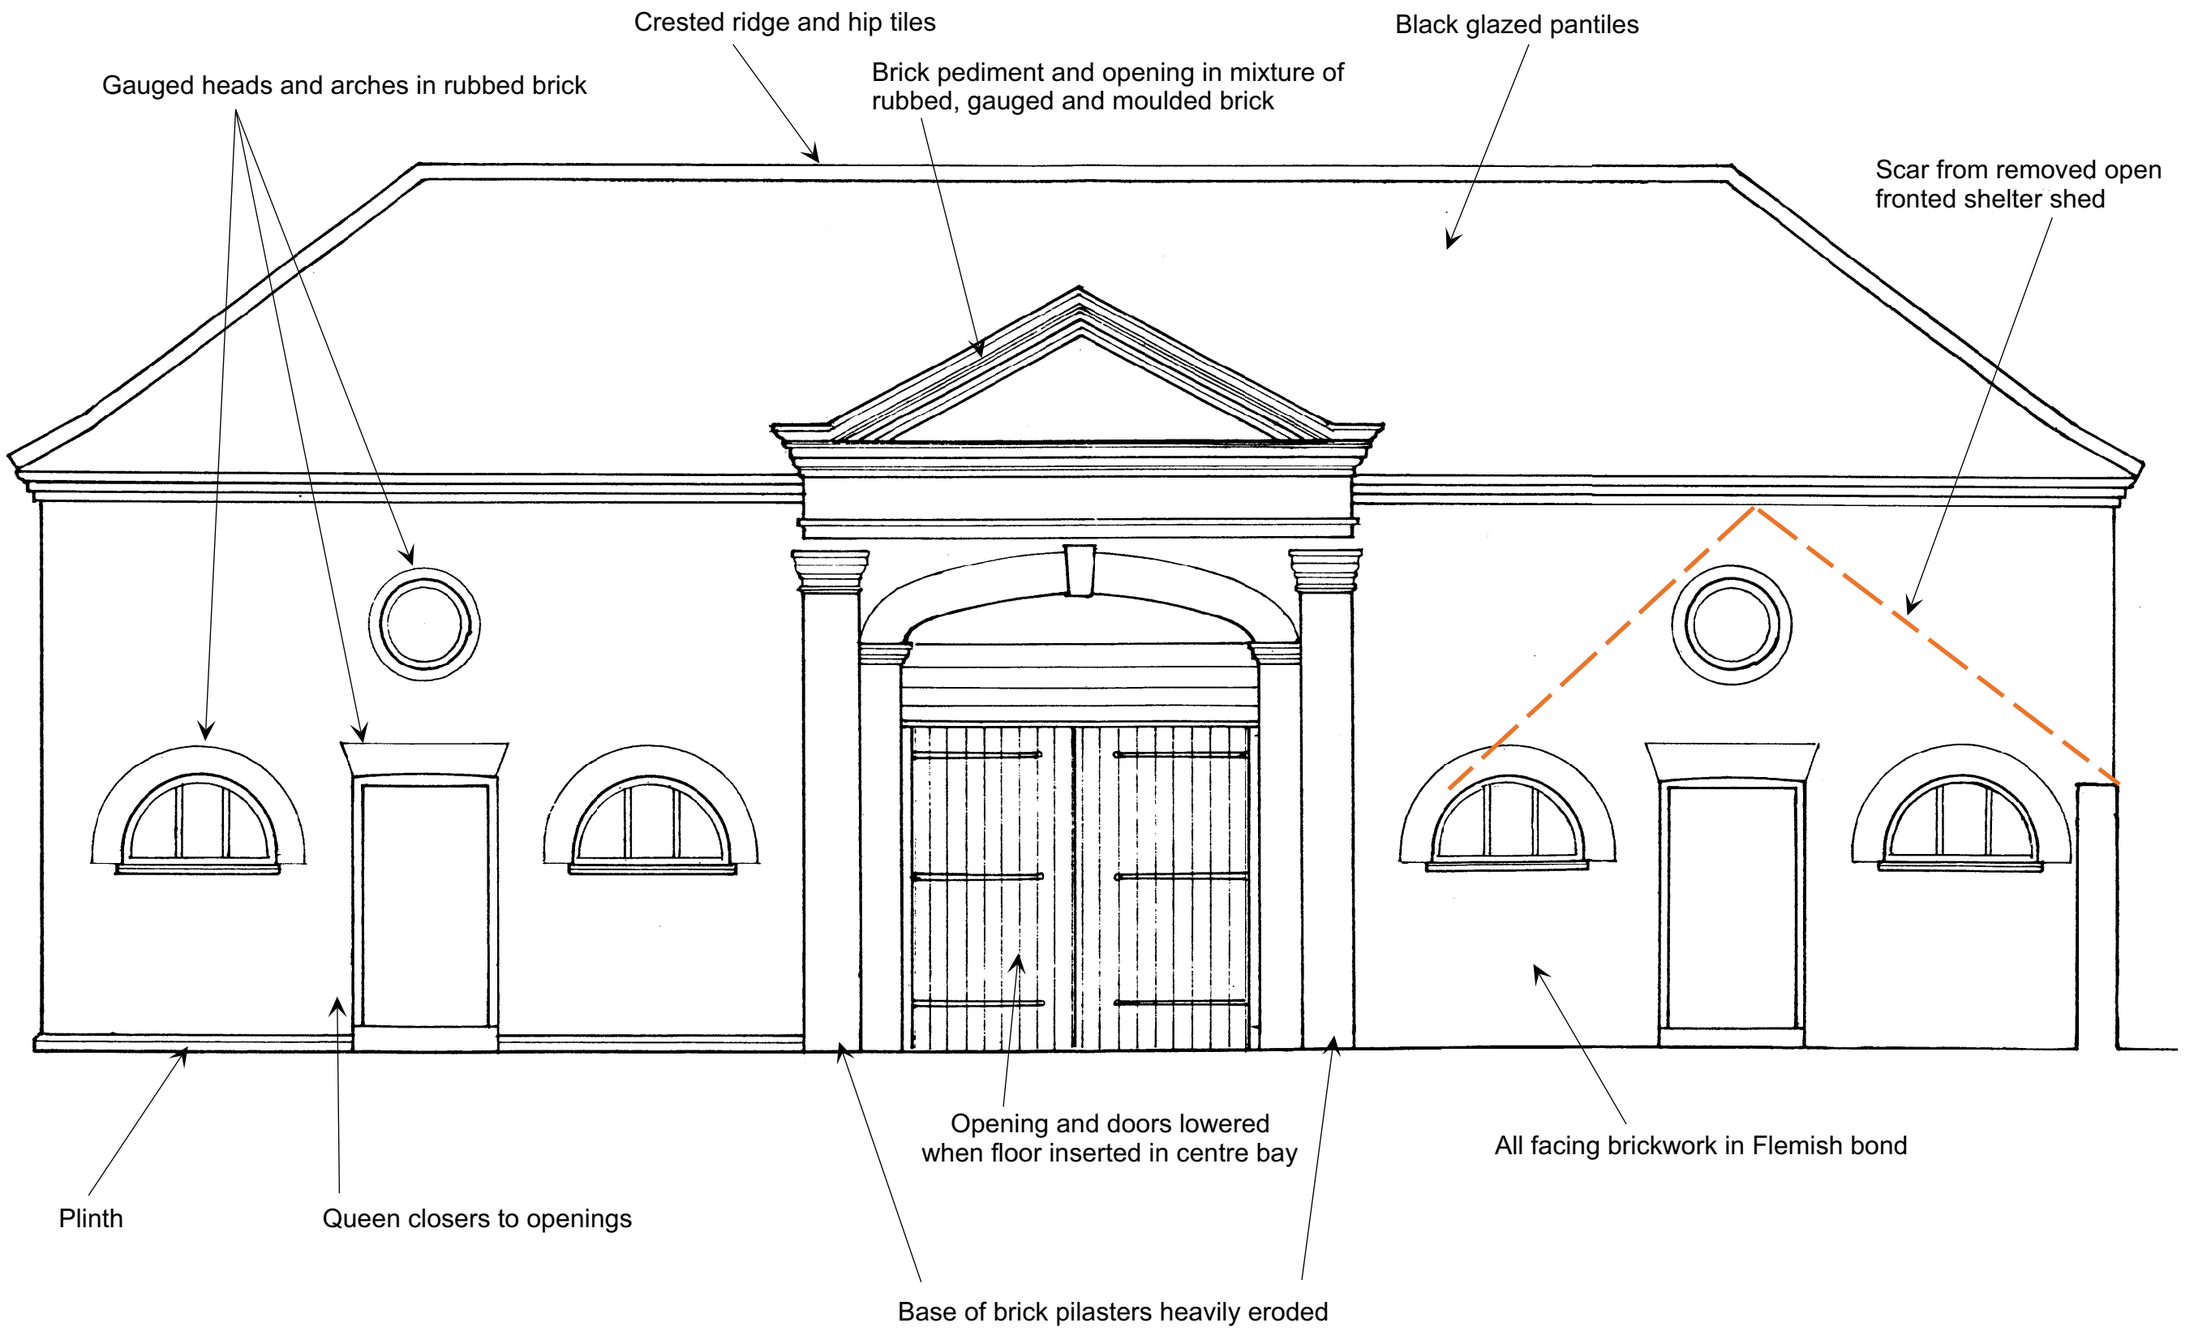


Modified from architects drawing.
B&E Watkin Nov2010
CNV.WH3/1

PRINCIPAL ELEVATION TO SOUTH EAST AND COURTYARD