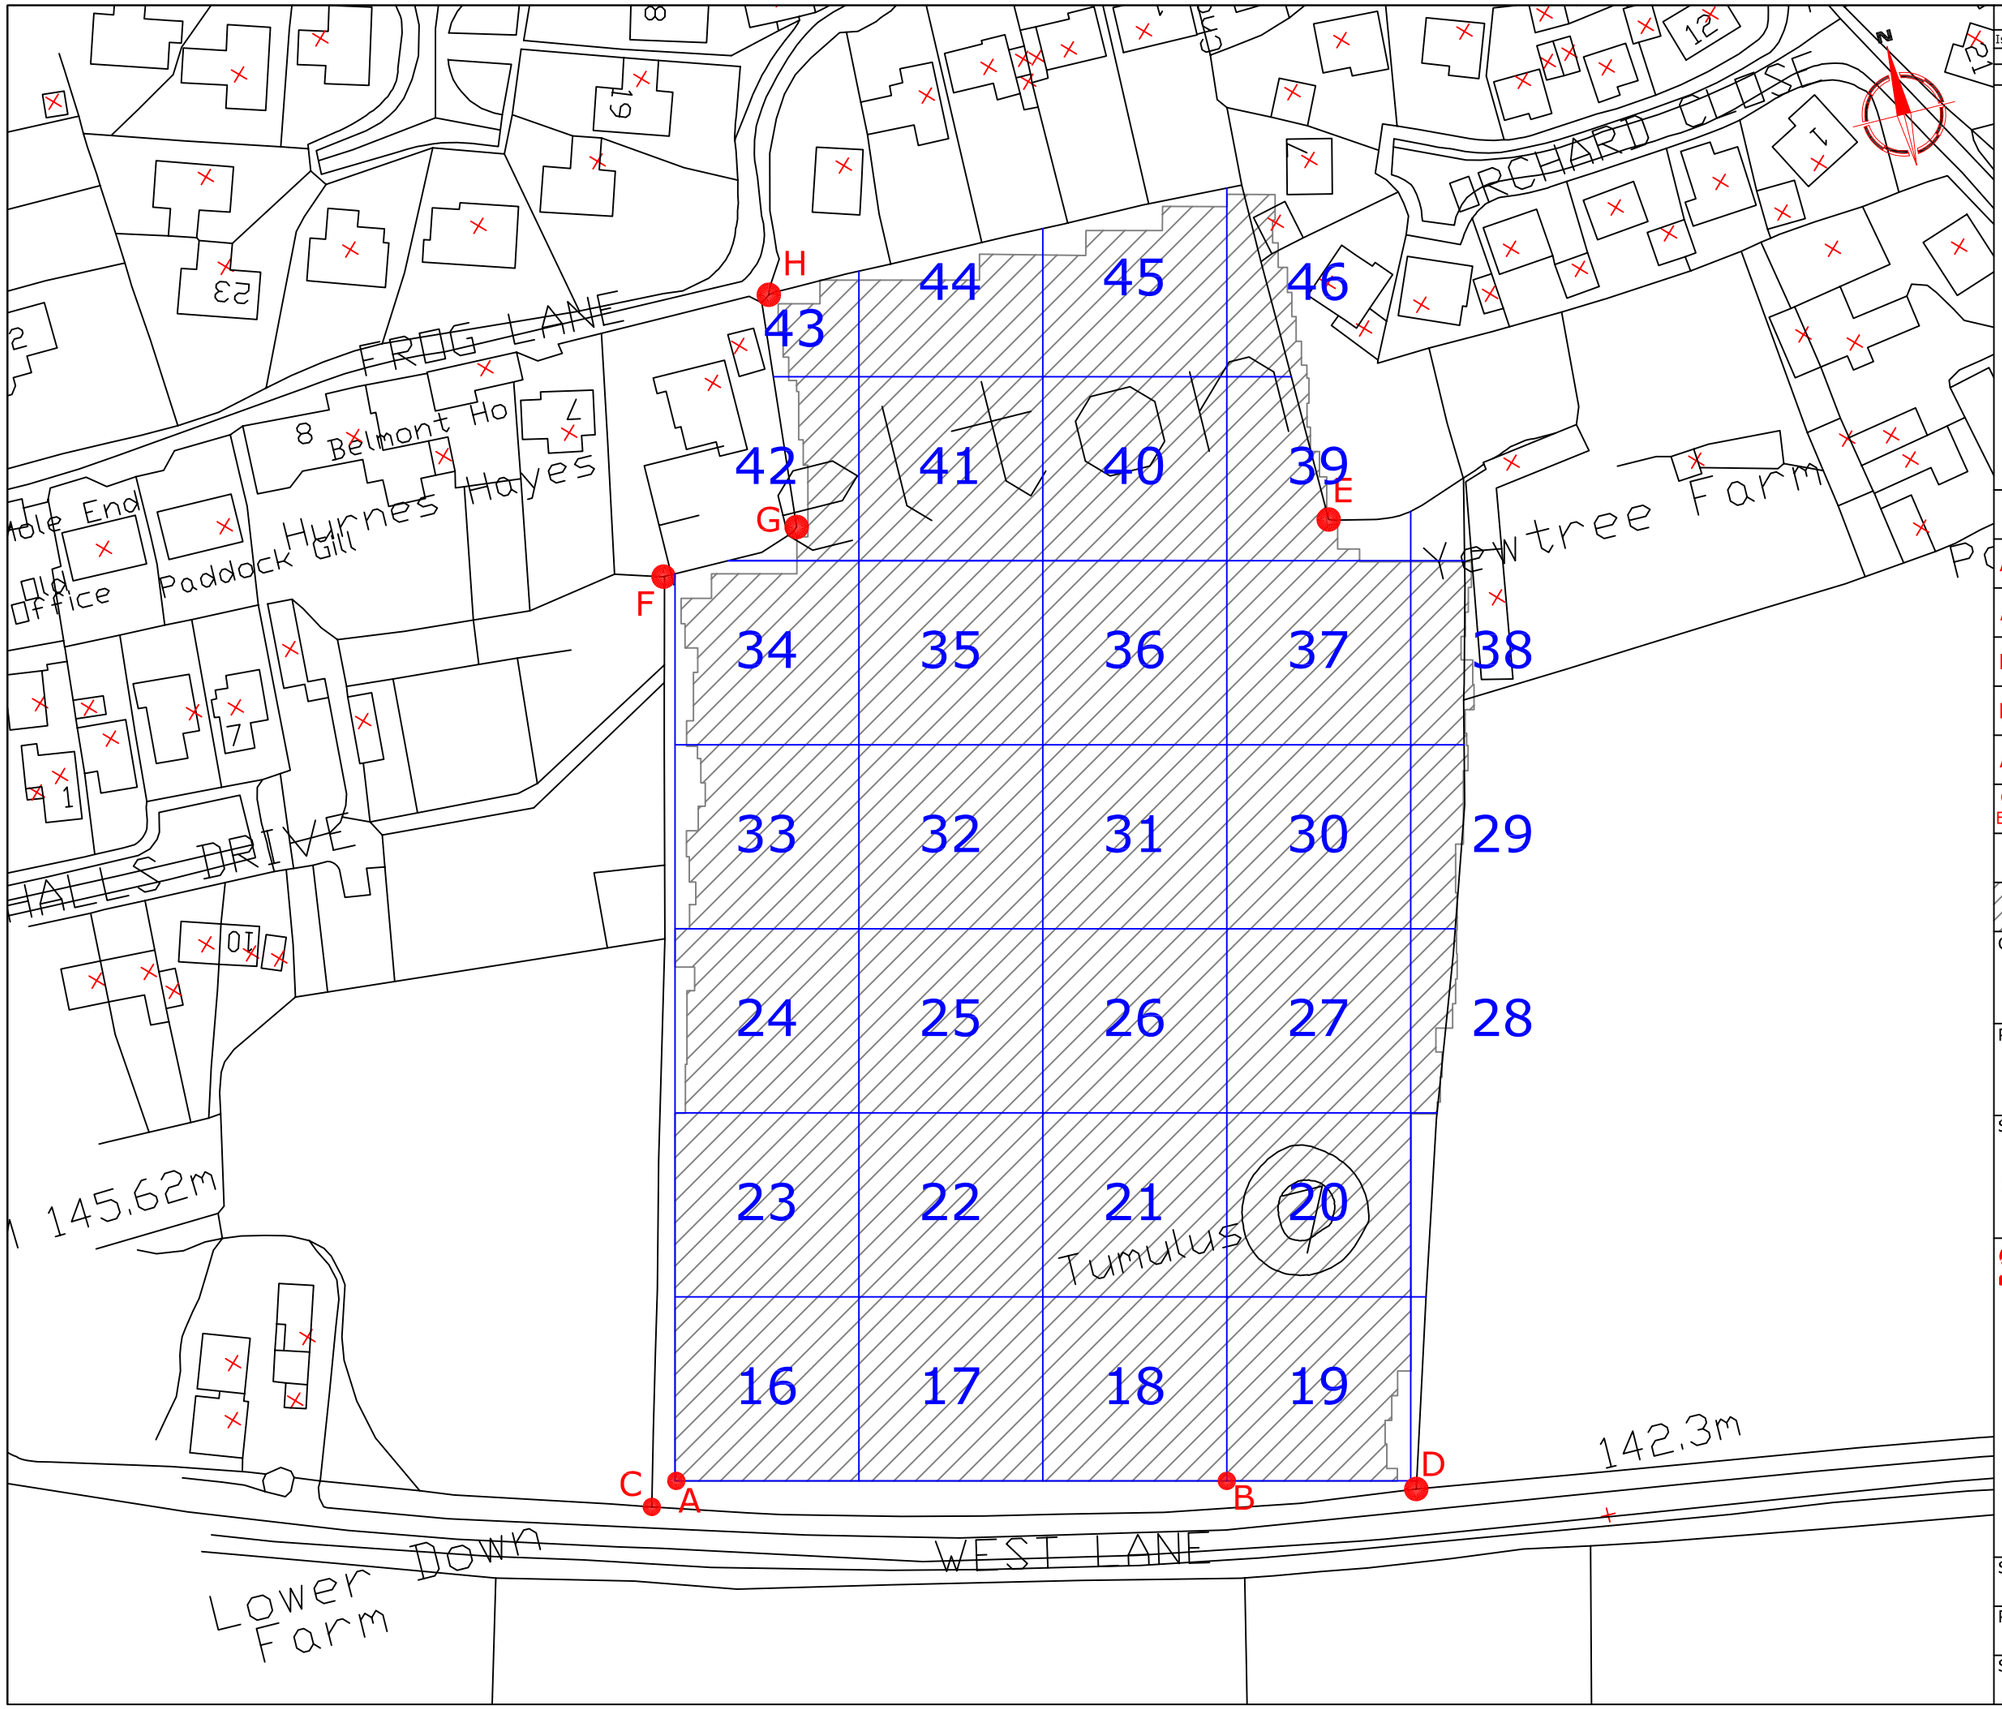

Amendments		
Issue No.	Date	Description
-	-	
		-

REFERENCING INFORMATION

A-B	90m	A-C	2.49m	A-D	120.52m
A-E	189.95m	A-G	156.64m	B-C	91.65m
B-D	30.40m	B-E	157.81m	B-F	172.61m
B-G	110.43m				

A-B	Base line
C,D, E,F,G	Referencing points
2	Grid number
	Area surveyed within grid

Client

BARAS

Project Title — Job No. 2101

GEOPHYSICAL SURVEY -FELTON, WINTON

Subject

SITE PLAN SHOWING LOCATION OF SURVEY GRIDS AND REFERENCING- SITE B

STRATASCAN™
GEOPHYSICS FOR ARCHAEOLOGY AND ENGINEERING
VINEYARD HOUSE
UPPER HOOK ROAD
UPTON UPON SEVERN
UK
WR8 0SA
T: +44 (0)1684 592266
F: +44 (0)1684 594142
E: info@stratascan.co.uk
www.stratascan.co.uk

Scale 1:1000 (0m 10 20 30 40 50)

Plot	Checked by	Issue No.
A3	SAS	01
Survey date	Drawn by	Figure No.
JAN 05	RAJS	09