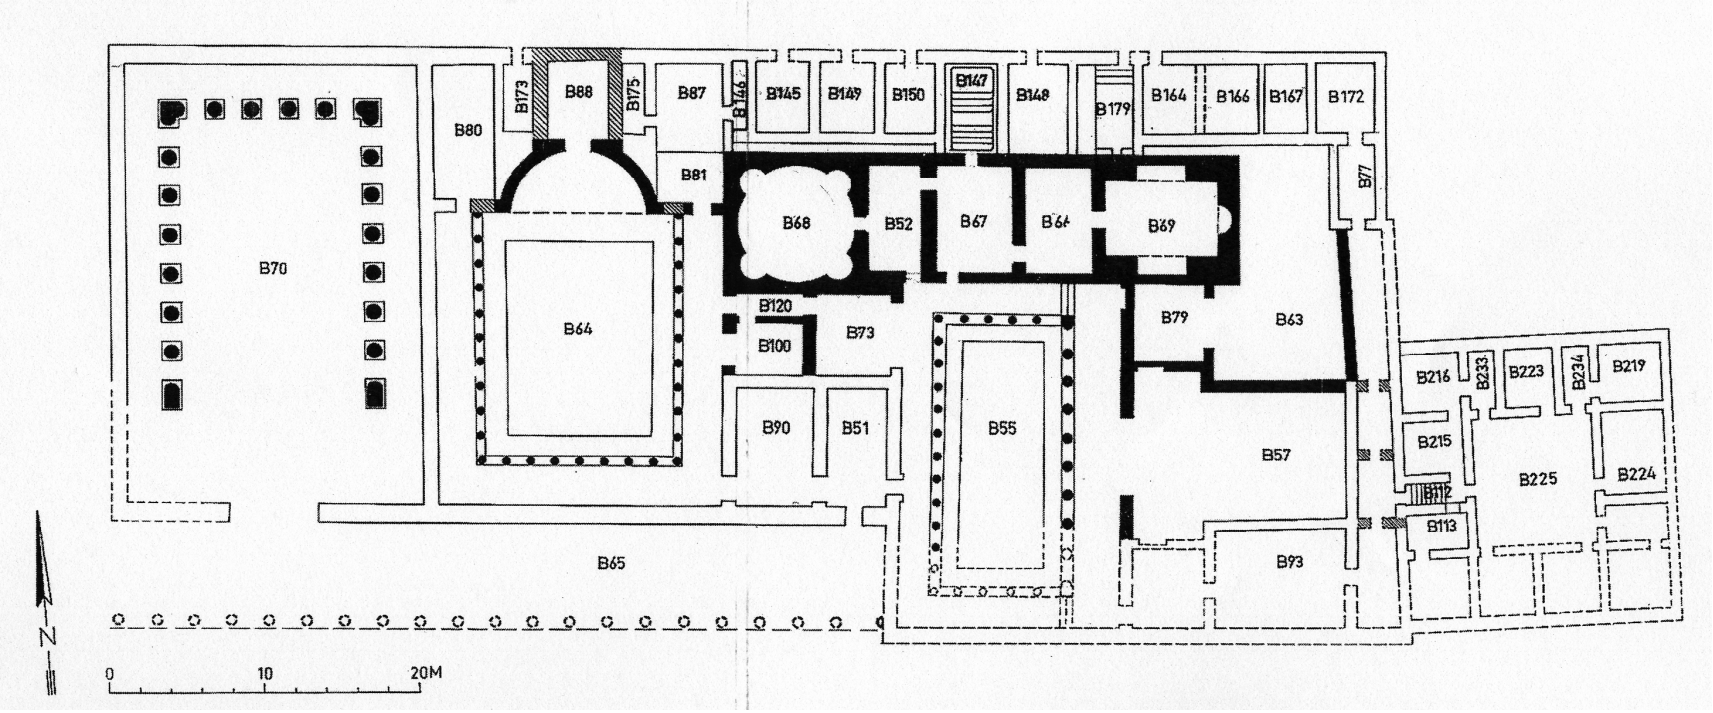

Fig. 8.8: Plan of Herod's Third Palace Northern Wing; black walls are concrete faced with *opus reticulatum* [Netzer 2004, plan 34].