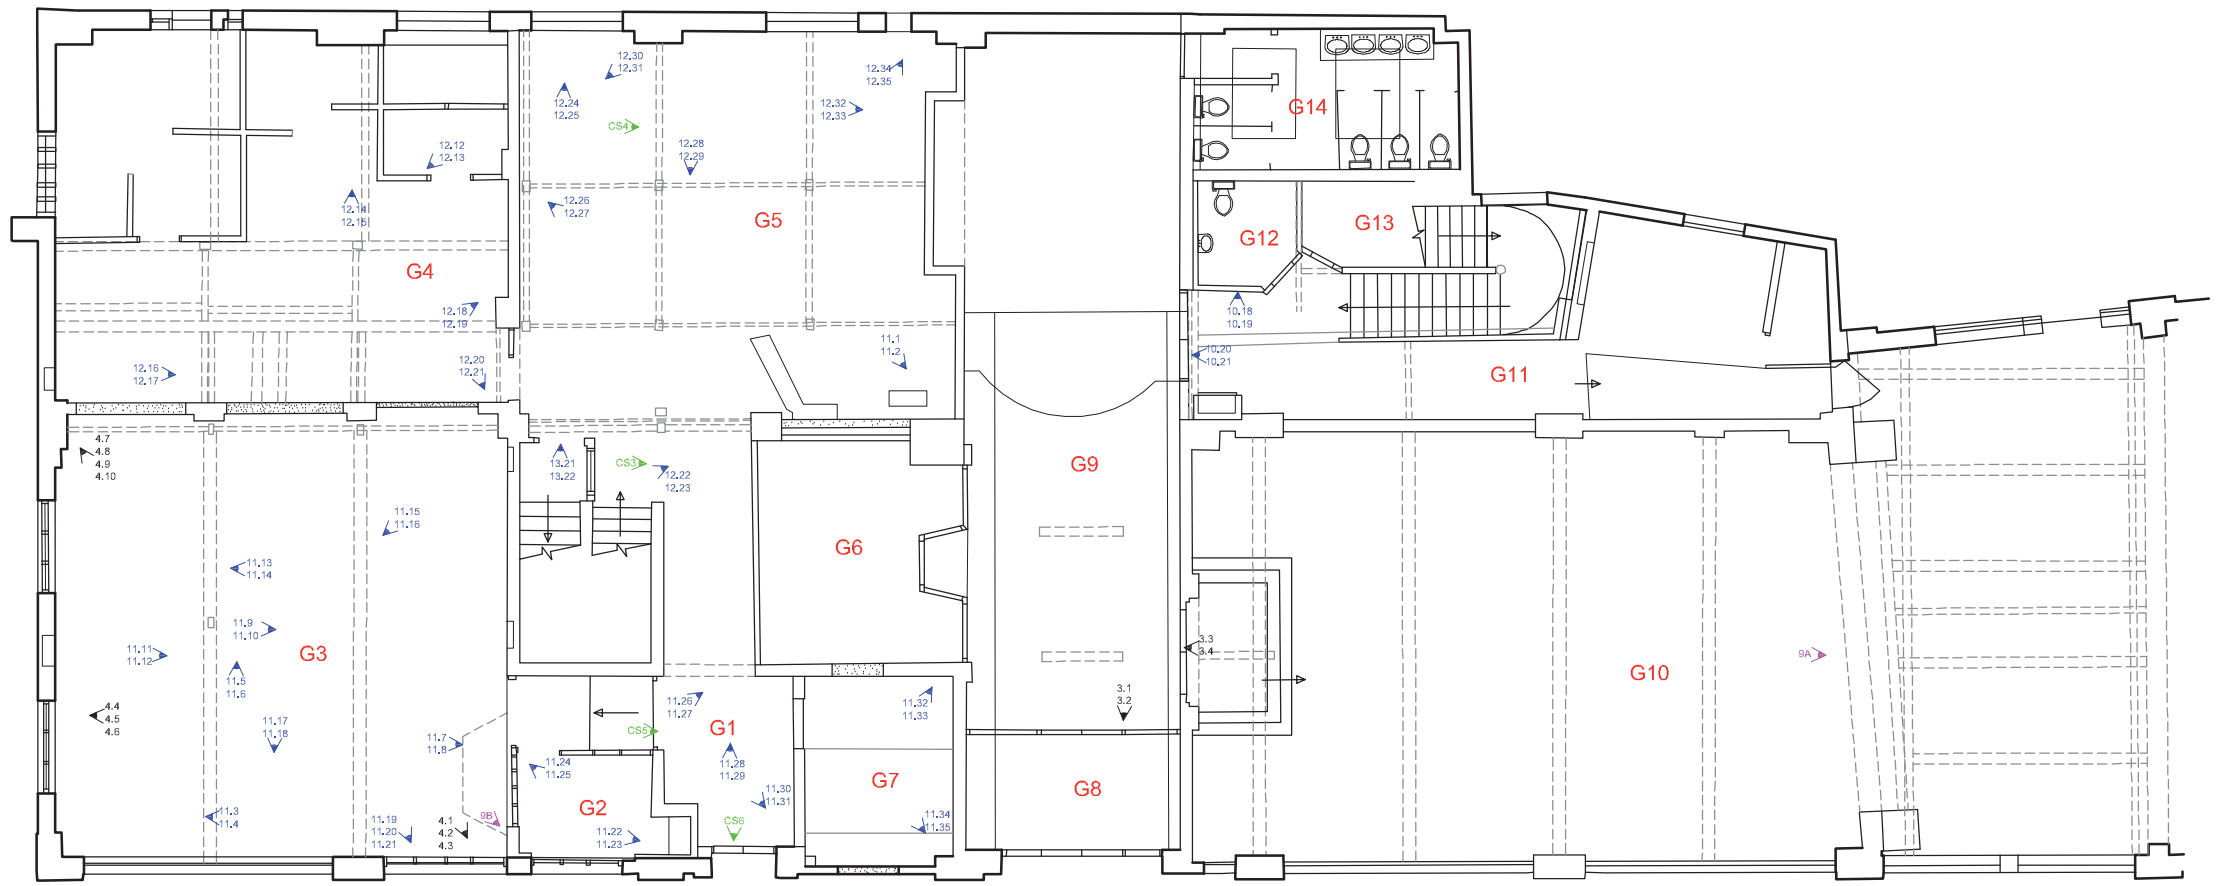

Key: Photo formats

- MF
- 35mm
- Colour
- Historic plate

0m 6m 12m

0ft 18ft 36ft

N

ARCUS
Unit R6, Riverside Block
Sheaf Bank Business Park
Prospect Road
Sheffield S2 3BN
Tel: 0114 2225106
Fax: 0114 2797158

Project: **Loughborough Technical College, Greenclose Lane, Loughborough**	Scale 1:150	Date November 2008
Title **Ground floor plan photo locations**	NGR SK 5342 1972	Drawn CS
	Project No. **1199**	Illustration No. **21**