FIGURE 1

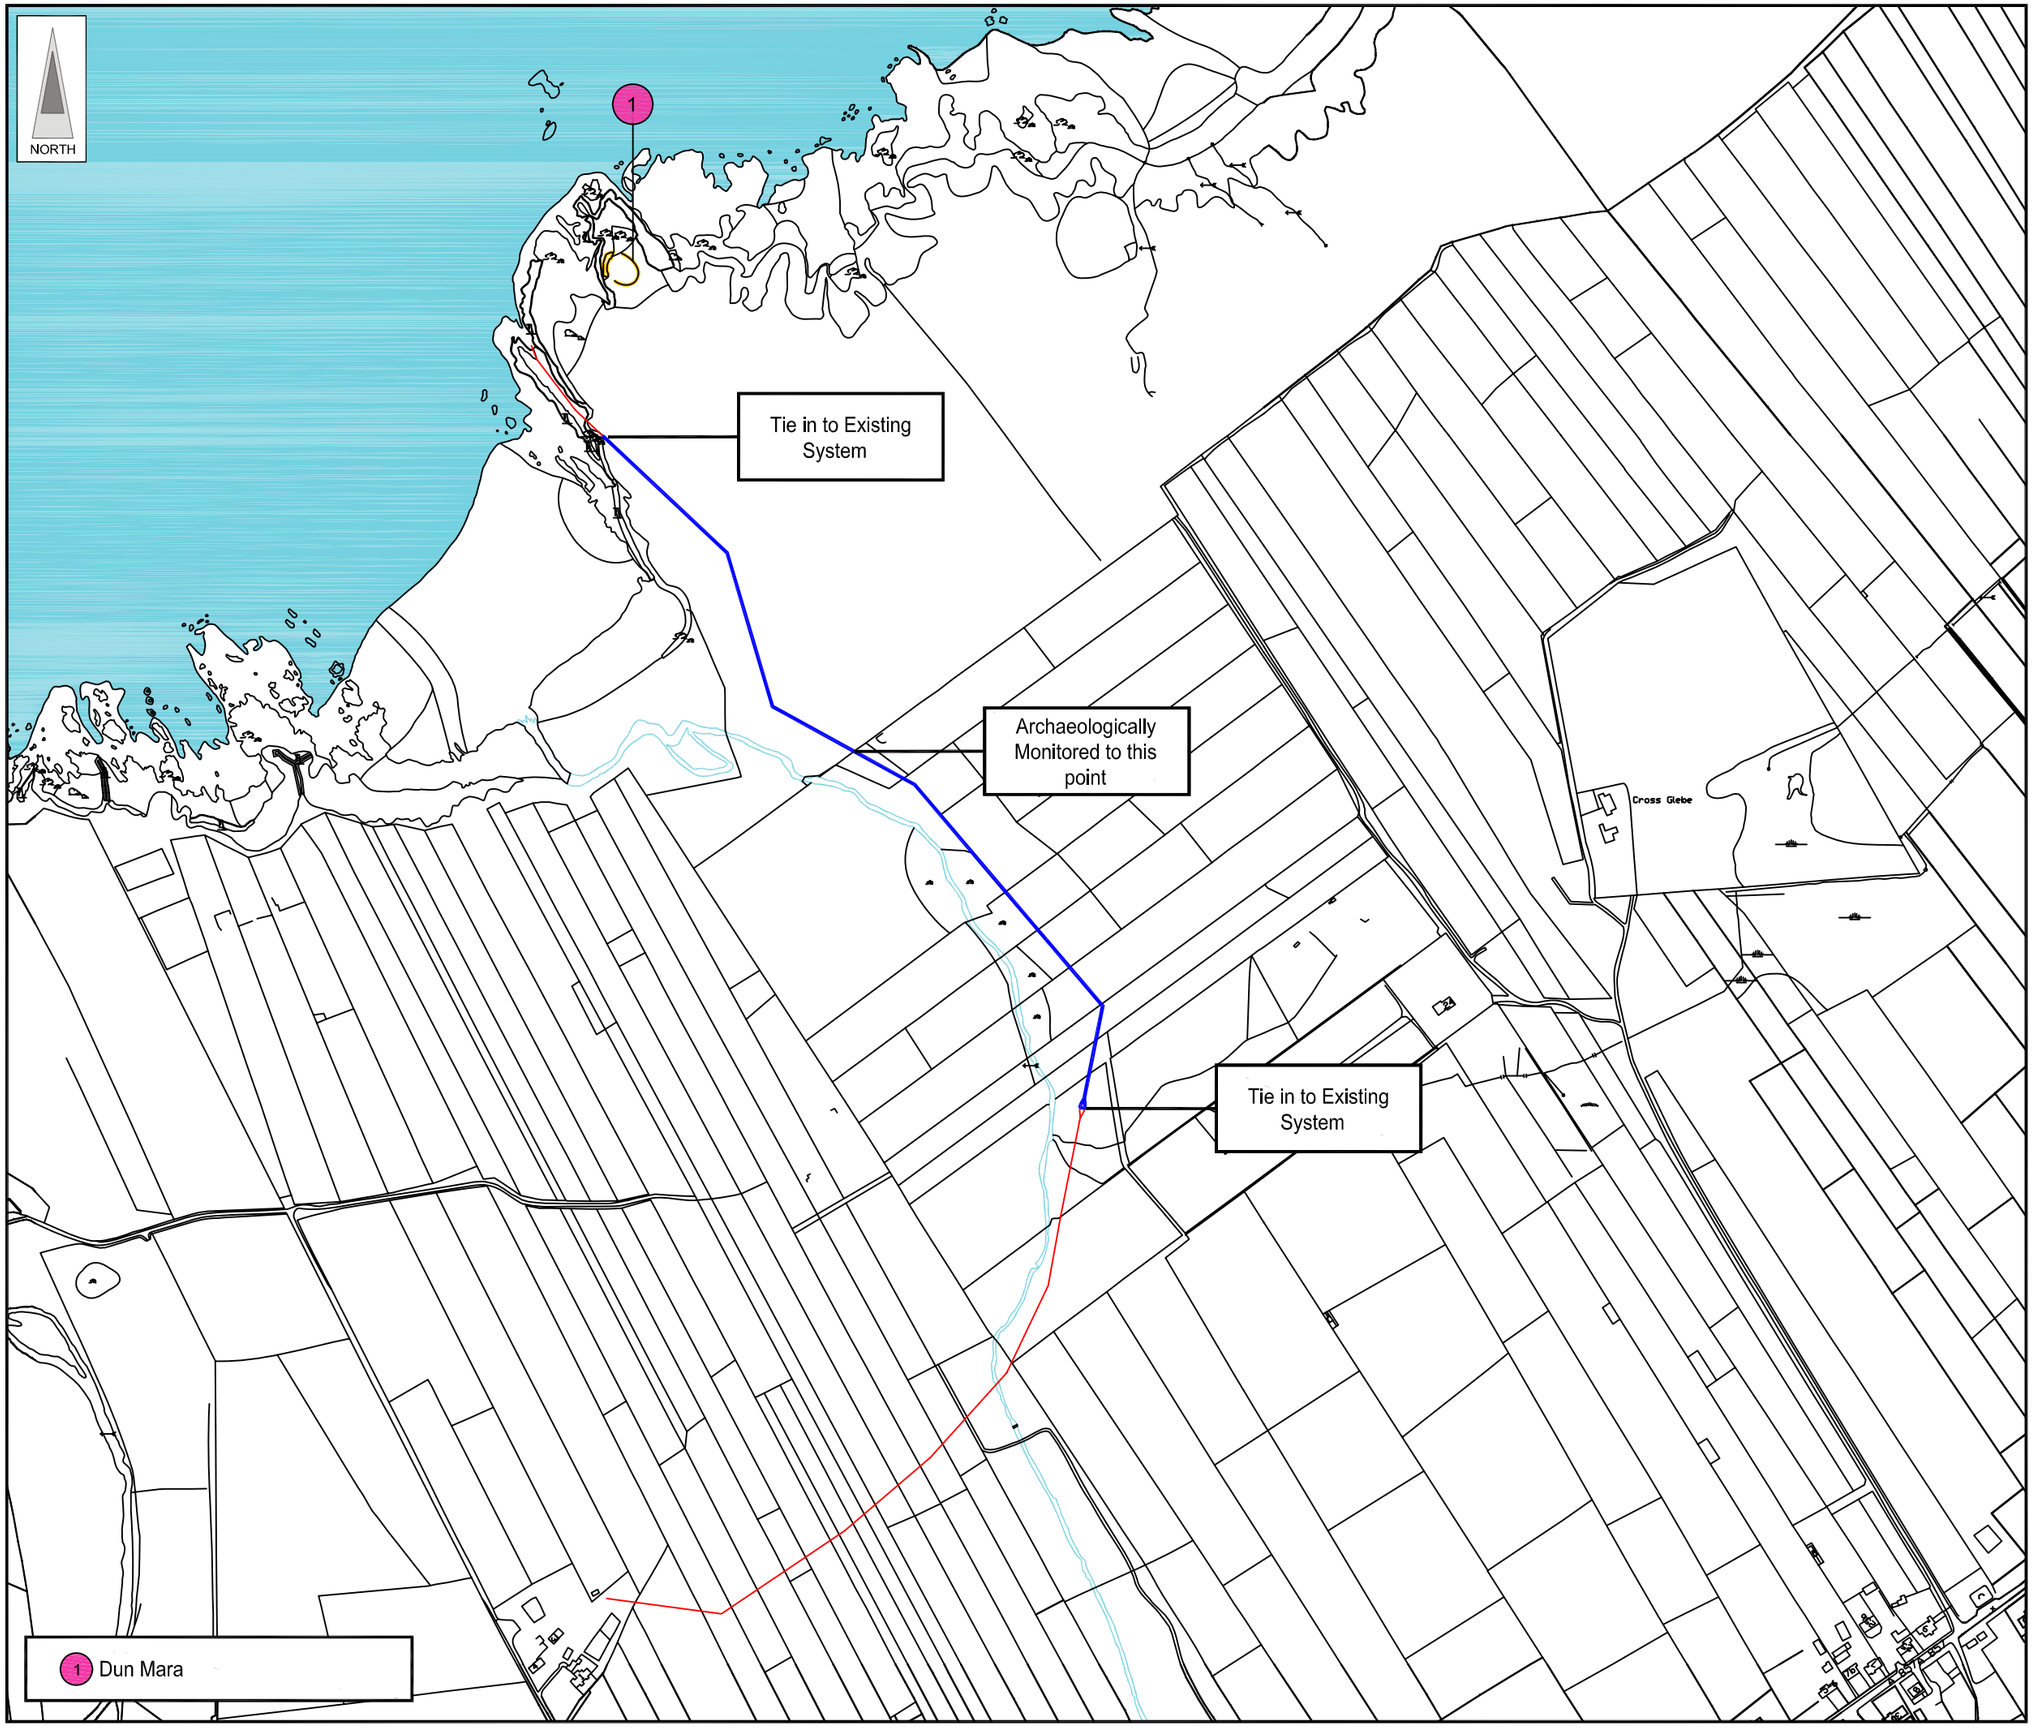

LEGEND

- Watercourse
- Waterbody
- New Pipeline
- Existing Sewage Pipe
- Upstanding Archaeological Remains
- (1) Archaeological Site Number

Site Sensitivity

- Unknown
- Negligible
- Low
- Medium
- High
- Very High

Rev	Date	Purpose of Revision	Drwn	Chkd	Appd

JACOBS
95 Bothwell Street, Glasgow, G2 7HX, UK
Tel: 0141 204 2511 Fax: 0141 226 3109
www.jacobs.com

Client: SCOTTISH WATER

Project: North Dell

Title: Cultural Heritage

Drawing Status	DRAFT
JB No.	B0570000
Figure No.	FIGURE 1
Revisions	
Scale	1:5,000 @ A3
Date	Dec. 2008
Drawn	KA
Checked	CS
Approved	AR

This map is based on Ordnance Survey material with the permission of Ordnance Survey on behalf of the controller of Her Majesty's Stationery Office© Crown copyright. Unauthorised reproduction infringes Crown copyright and may lead to prosecution or civil proceedings. Scottish Executive Licence Number, 100020540 (2008).

This drawing is not to be used in whole or part other than for the intended purpose and project as defined on this drawing. Refer to the contract for full terms and conditions. Maps produced by Jacobs UK Ltd. This map should NOT be rescaled. Copyright reserved.