The Old Forge, Bedlar's Green, Great Hallingbury, Essex.

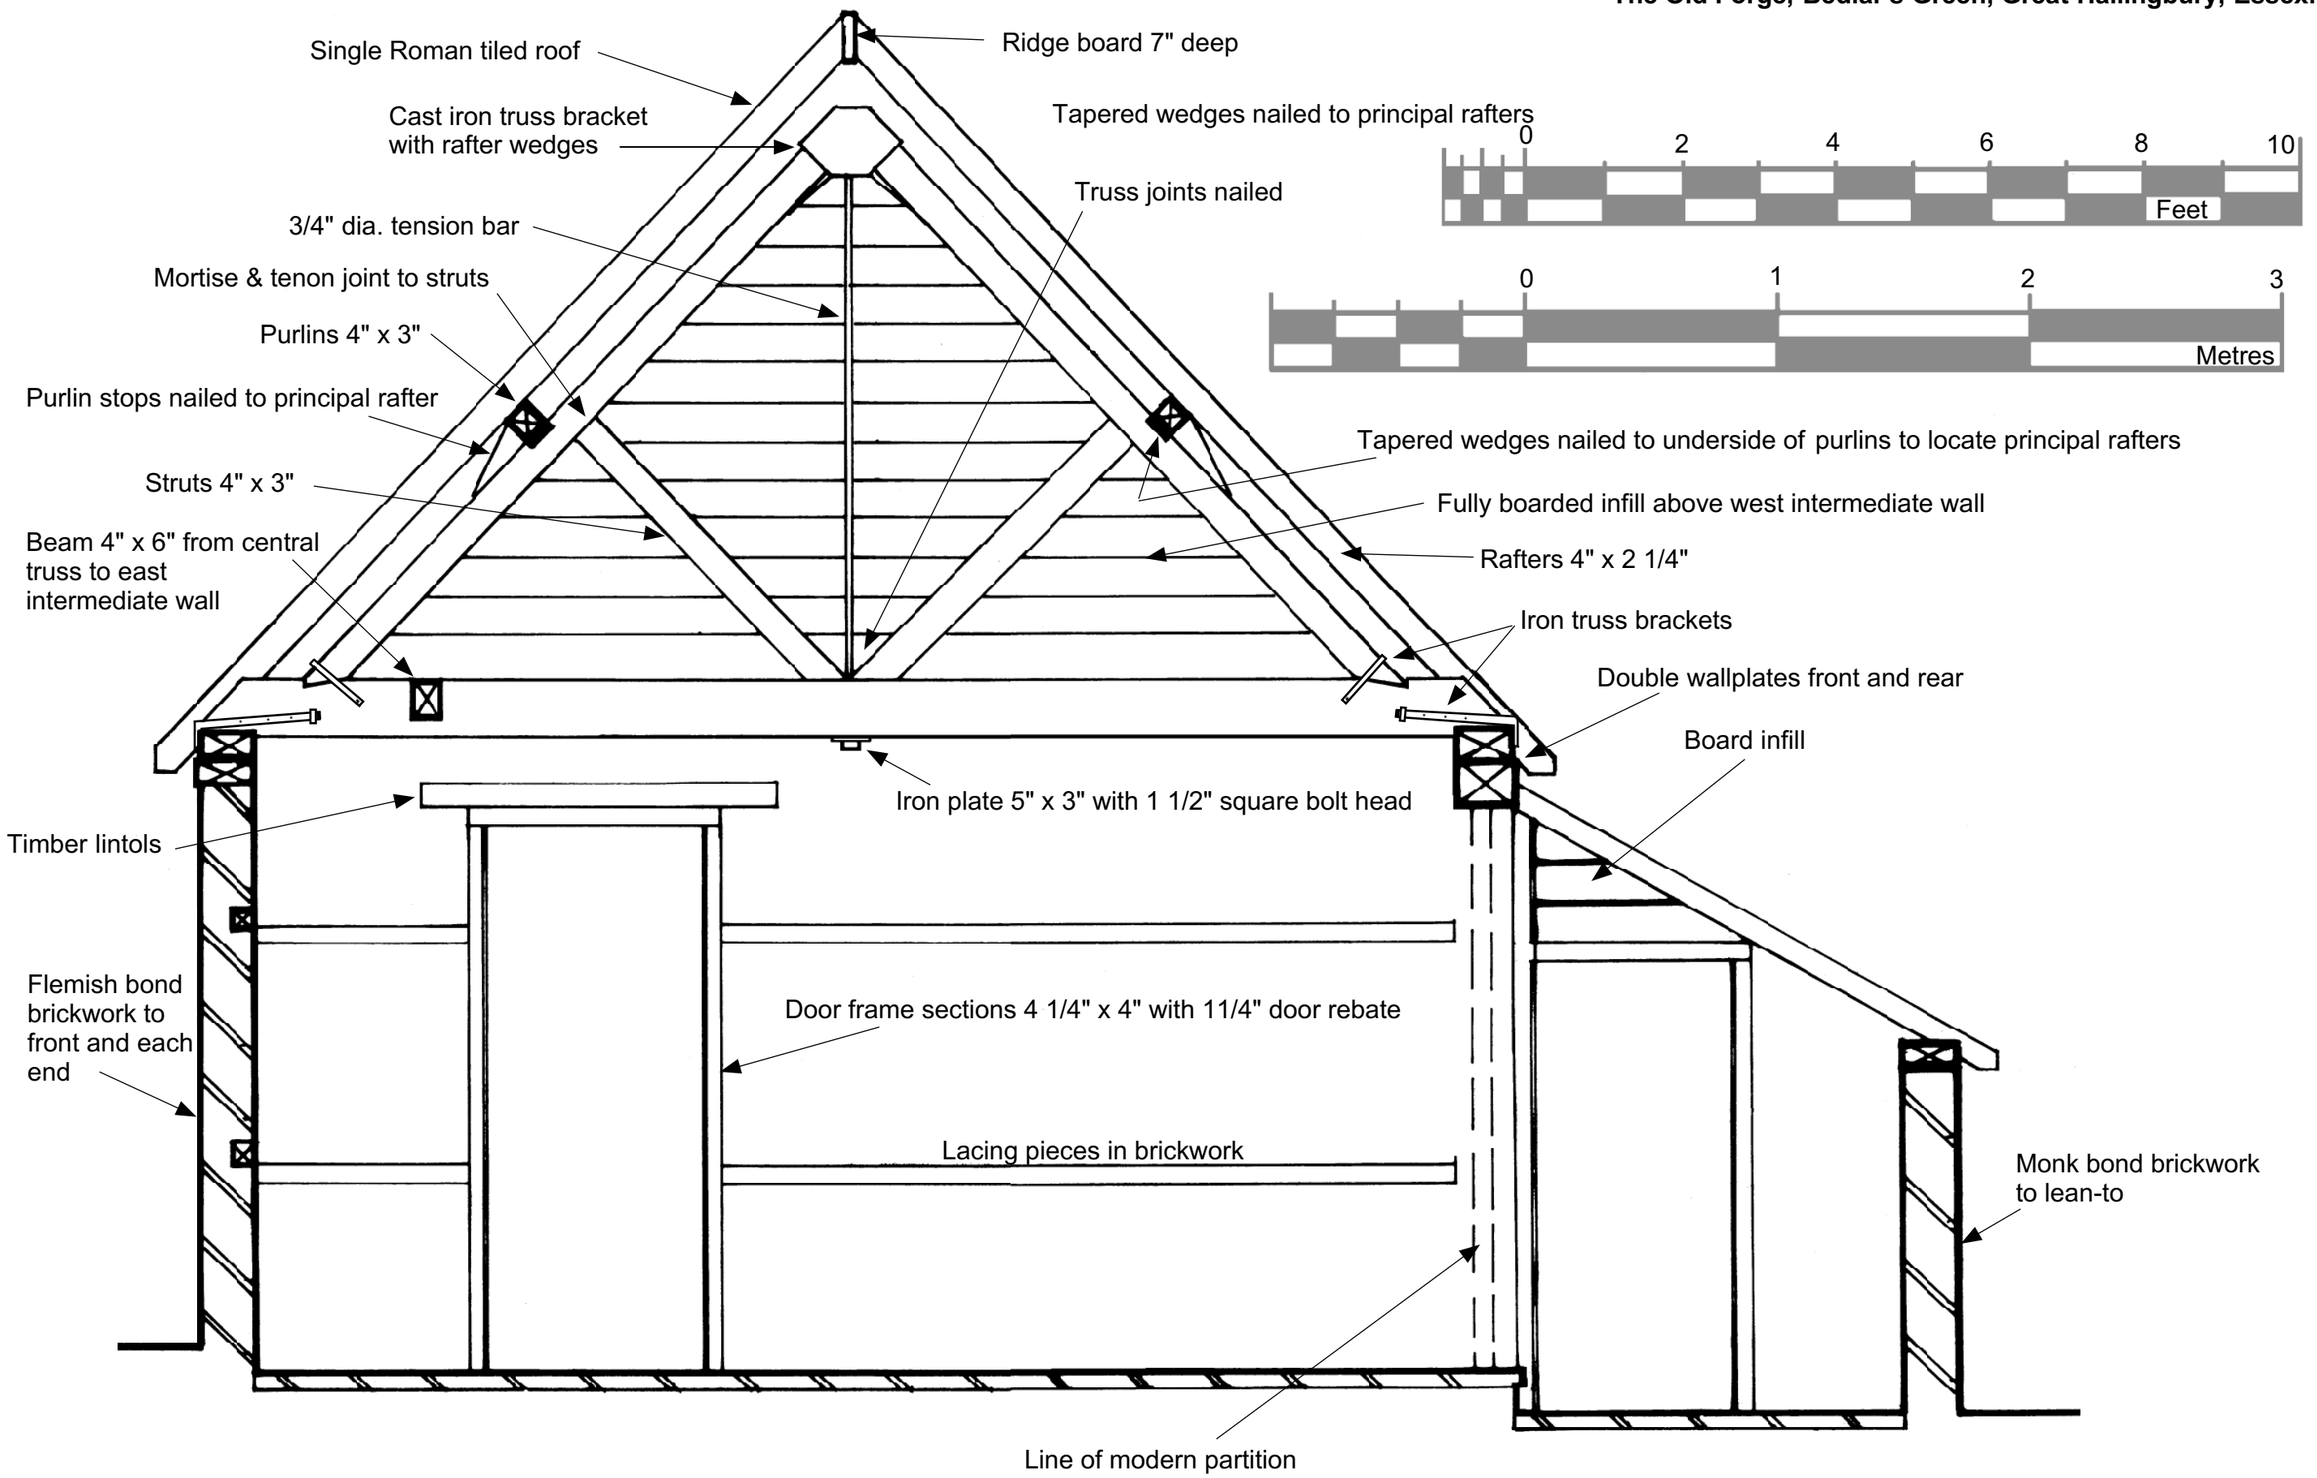

SECTION THROUGH BUILDING LOOKING WEST

HPF.CNV4