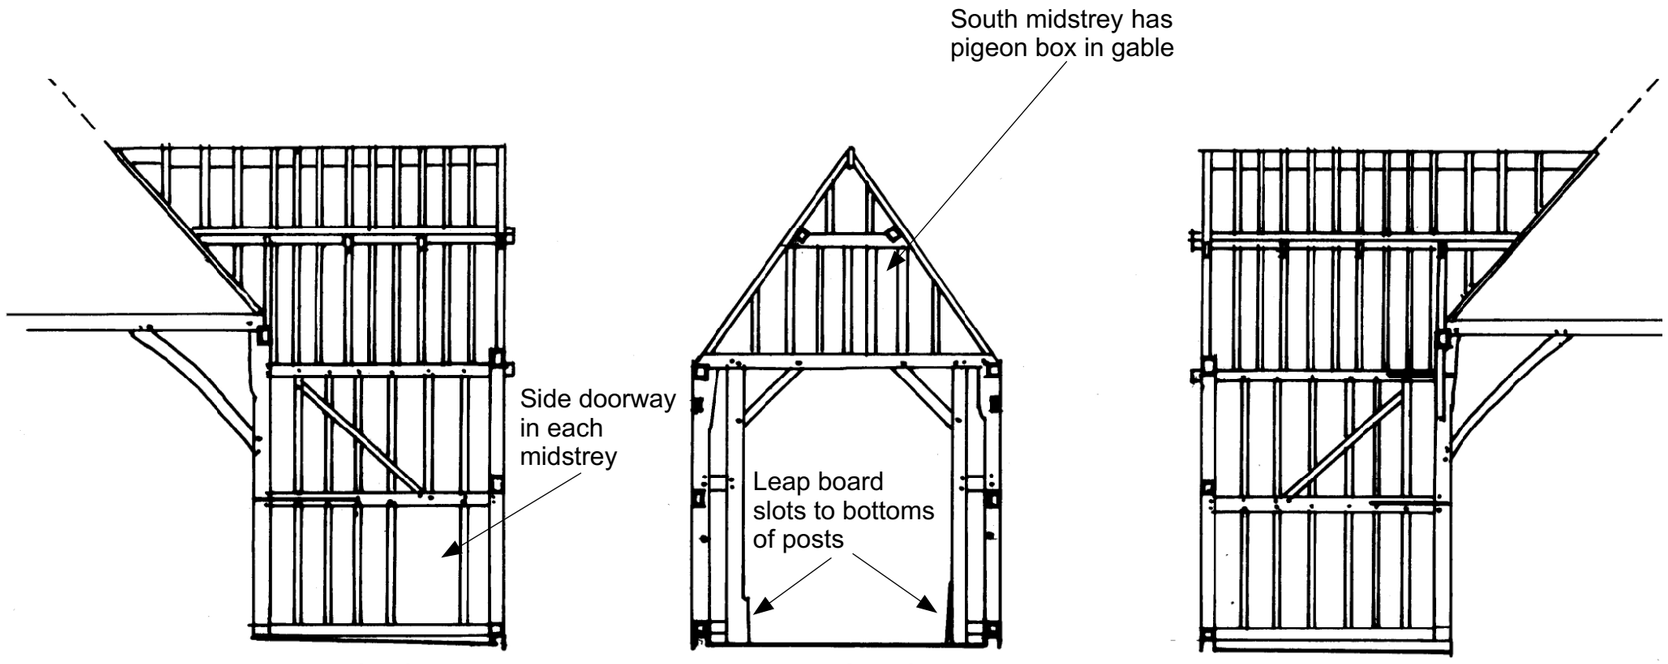

TYPICAL MIDSTREY DETAIL BOTH ARE SIMILAR

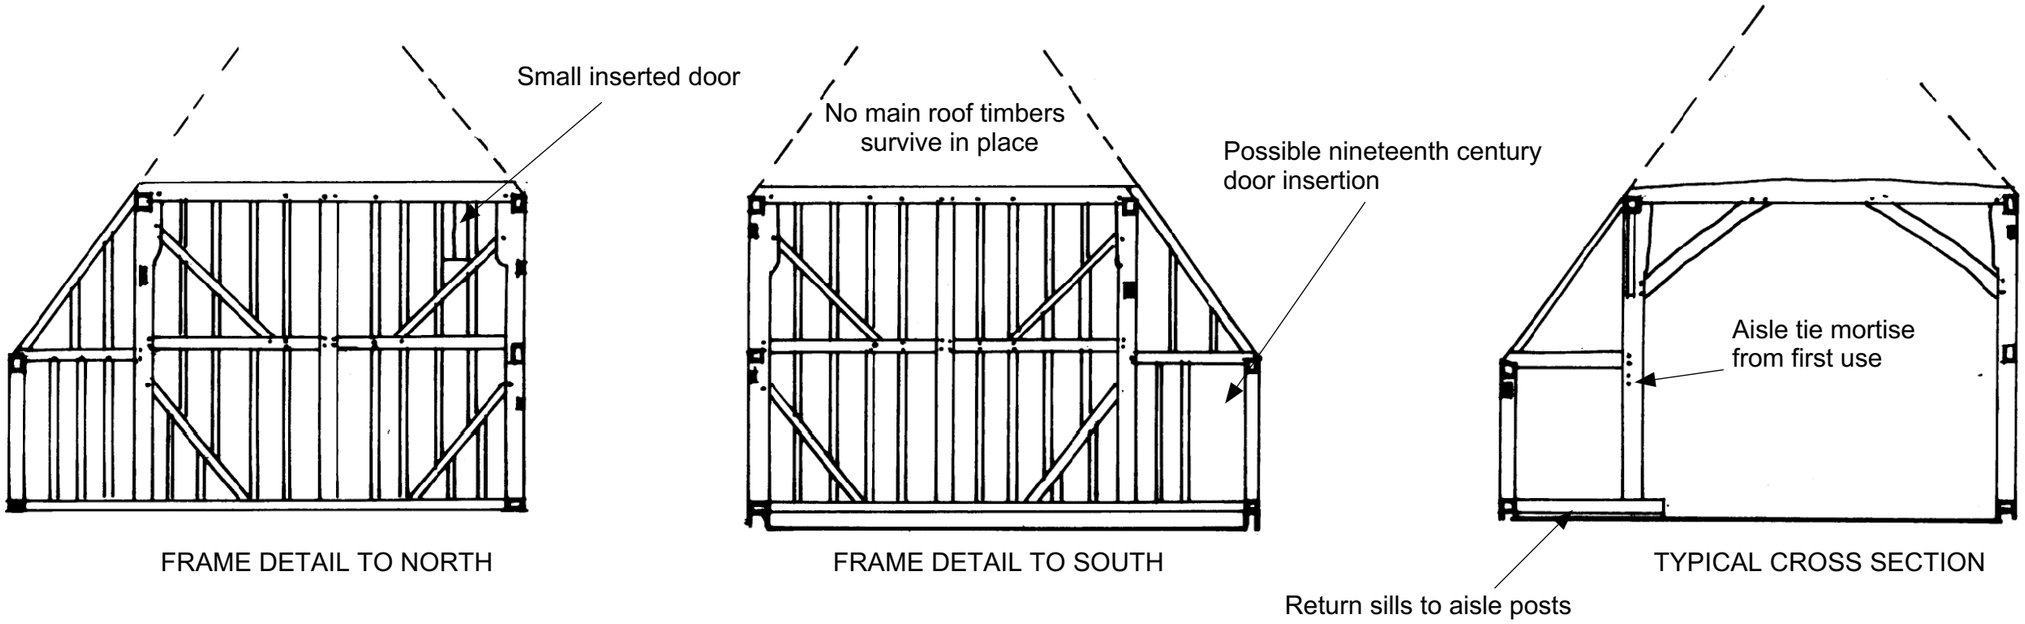

5/3.CNV

SKETCH OF CROSS SECTIONS AND MIDSTREY FRAME OF BARN