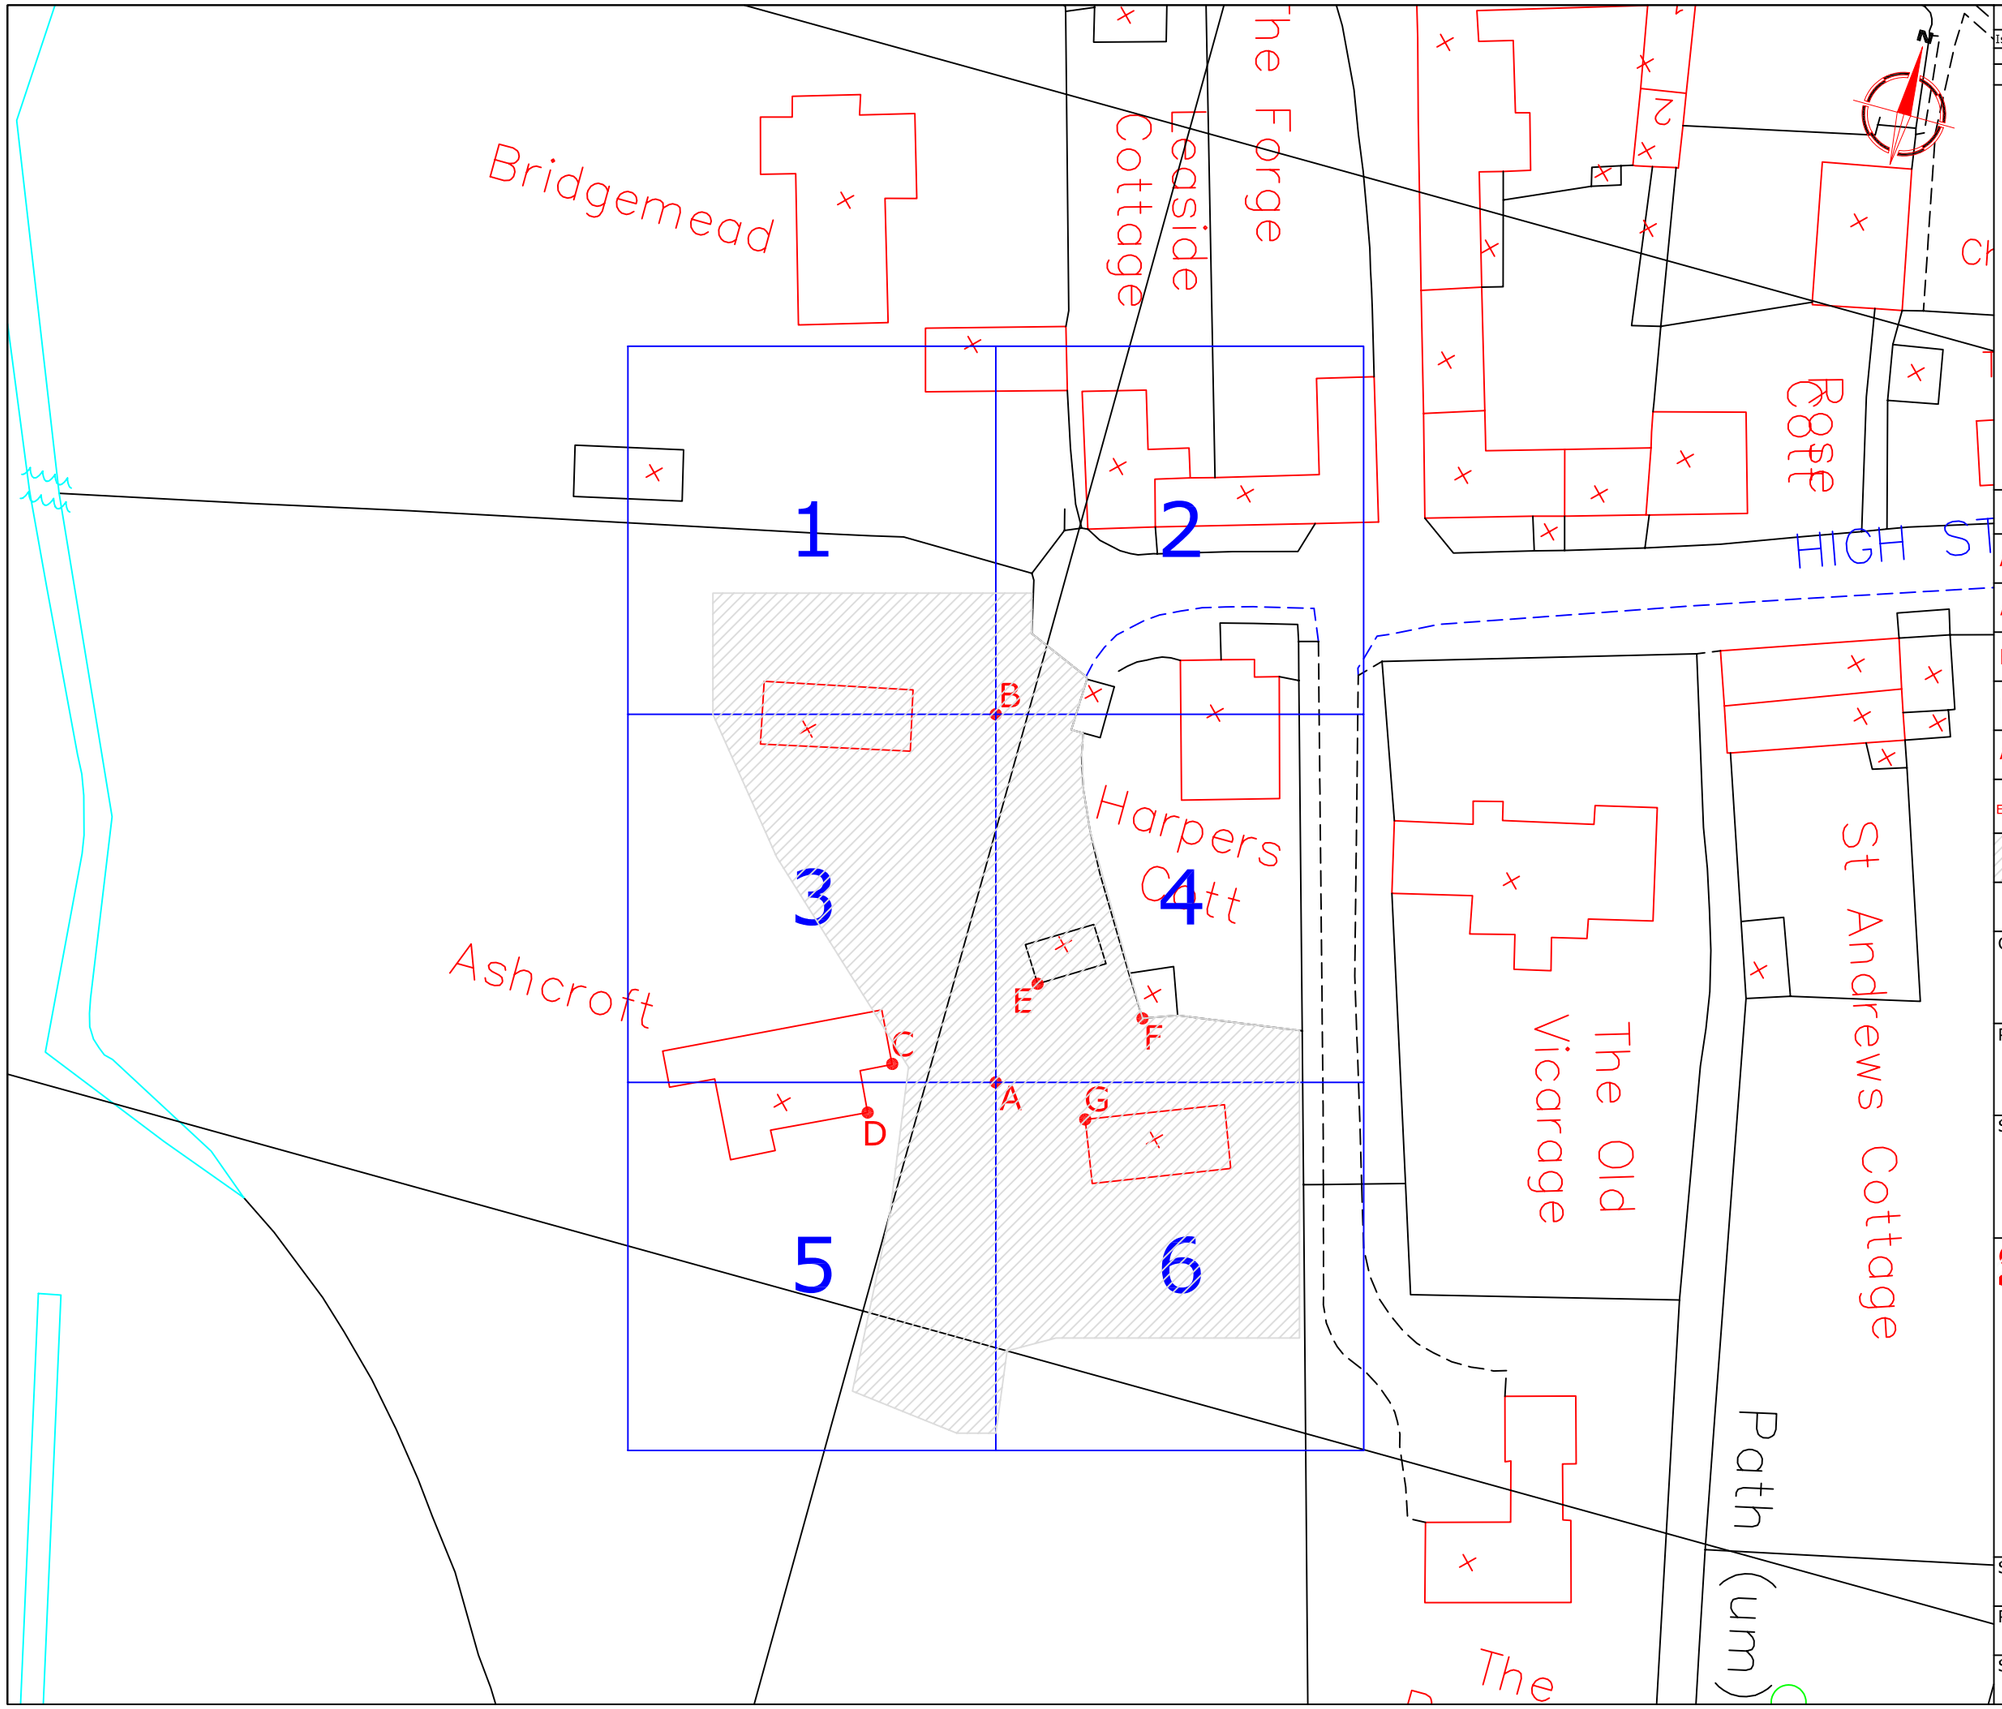

Amendments		
Issue No.	Date	Description
-	-	
		-

REFERENCING INFORMATION

A-B	29.970m	A-C	7.664m	A-D	7.664m
A-E	8.379m	A-F	12.117m	A-G	7.800m
B-C	31.742m	B-D	34.868m	B-E	22.299m
B-F	27.613m	B-G	33.887m		

A-B	Base line
C,D, E, F, G	Referencing points
	Area surveyed within grid
2	Grid number

Client

LAURIE DOBIE

Project Title — Job No. 2048

GEOPHYSICAL SURVEY - HIGH STREET, AVEBURY

Subject

SITE PLAN SHOWING LOCATION OF SURVEY GRIDS AND REFERENCING

STRATASCAN™
GEOPHYSICS FOR ARCHAEOLOGY AND ENGINEERING
VINEYARD HOUSE
UPPER HOOK ROAD
UPTON UPON SEVERN
UK
WR8 0SA
T: +44 (0)1684 592266
F: +44 (0)1684 594142
E: info@stratascan.co.uk
www.stratascan.co.uk

Scale 1:500 — 0m 5 10 15 20 25m

Plot	Checked by	Issue No.
A3	SAS	01
Survey date	Drawn by	Figure No.
AUG 05	RAJS	02